SEC 28 & 29 T2N R1E MDB&M

A- ~~POR TRACT 7217 MB 409-1 (HIGHLANDS RANCH UNIT 1) 4/23/1999~~

B- PCL A TRACT 8354 MB 425-24 (HIGHLANDS RANCH UNIT 3) 10//06/2000

C- POR TRACT 8441 MB 432-7 (HIGHLANDS RANCH UNIT 4) 7/10/2001

D- POR TRACT 8592 MB 436-26 (HIGHLANDS RANCH UNIT 4A) 10/30/2001

DIA
16862 OR 782
9-11-91

G-20
H-20

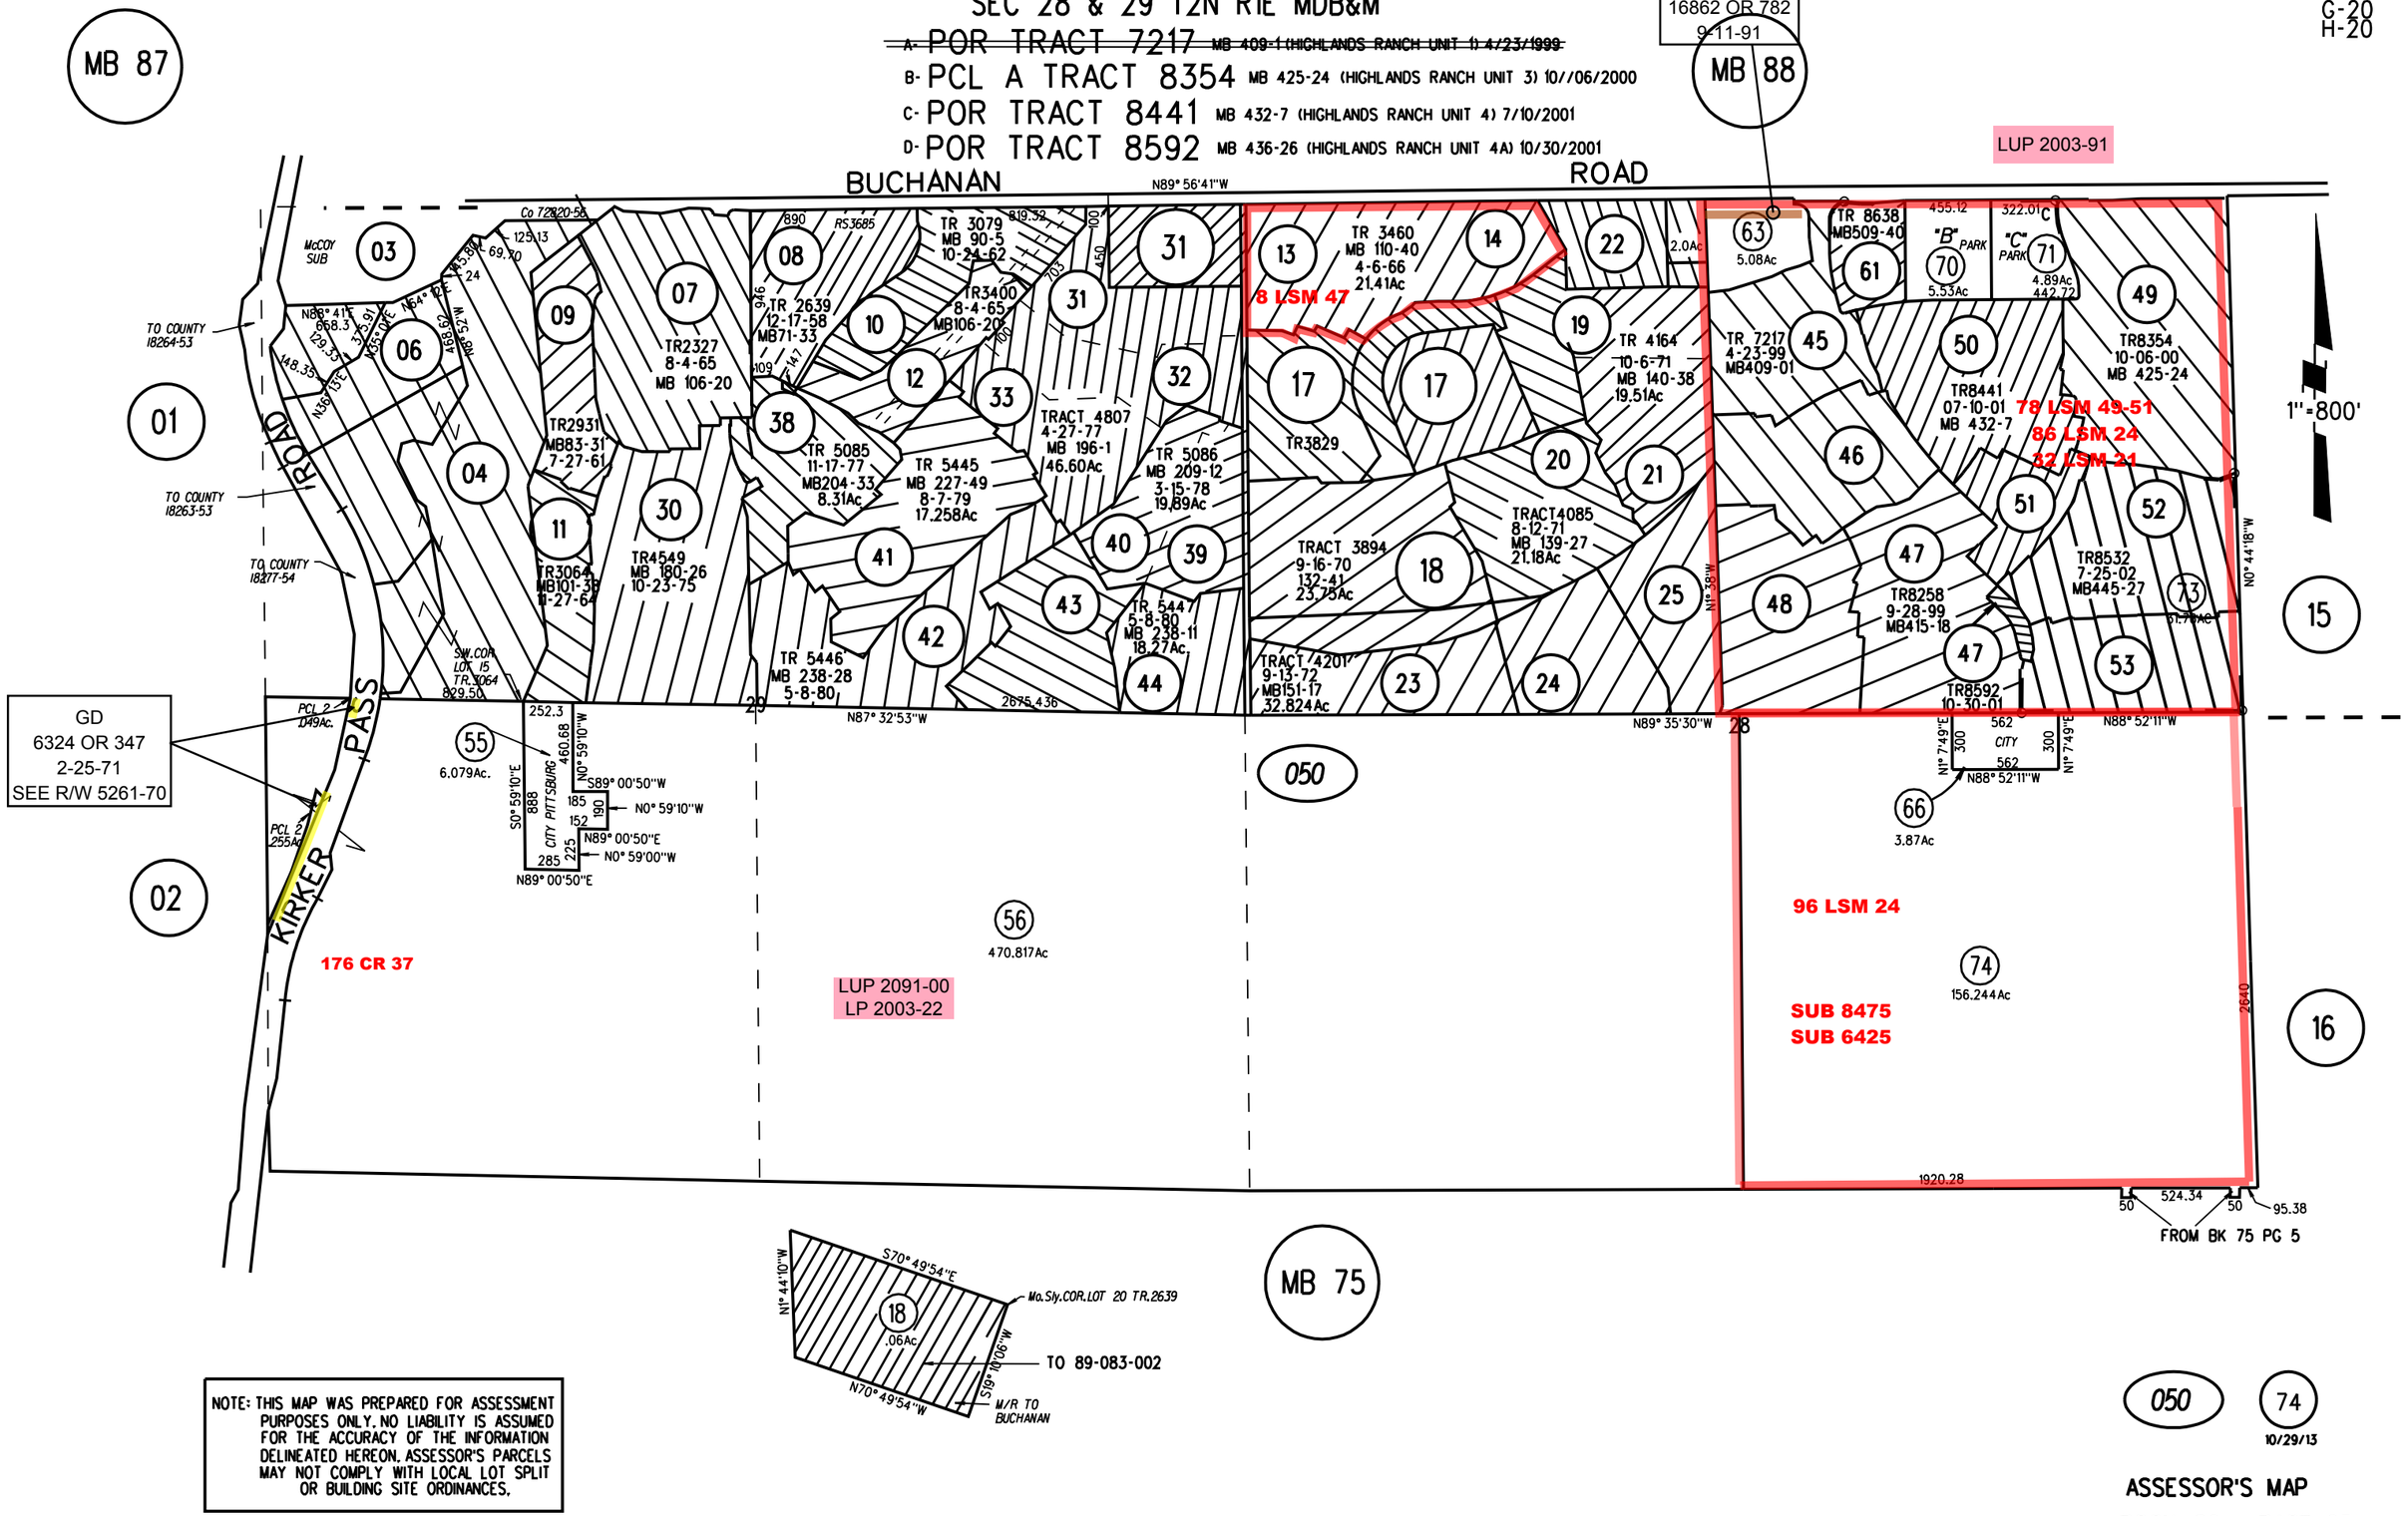

NOTE: THIS MAP WAS PREPARED FOR ASSESSMENT PURPOSES ONLY. NO LIABILITY IS ASSUMED FOR THE ACCURACY OF THE INFORMATION DELINEATED HEREON. ASSESSOR'S PARCELS MAY NOT COMPLY WITH LOCAL LOT SPLIT OR BUILDING SITE ORDINANCES.

050 74
10/29/13

ASSESSOR'S MAP
BOOK 89 PAGE 05
CONTRA COSTA COUNTY, CALIF.