POR. SEC. 35, T. 1S., R. 1W., M.D.B.M.

1- 15P.M.5 12-18-70

2- 147PM45 7-19-90

A-1996 ROLL POR TR7443 MB 382-1

3- 168PM23 12-12-95

4- 221P.M.27 12-7-23

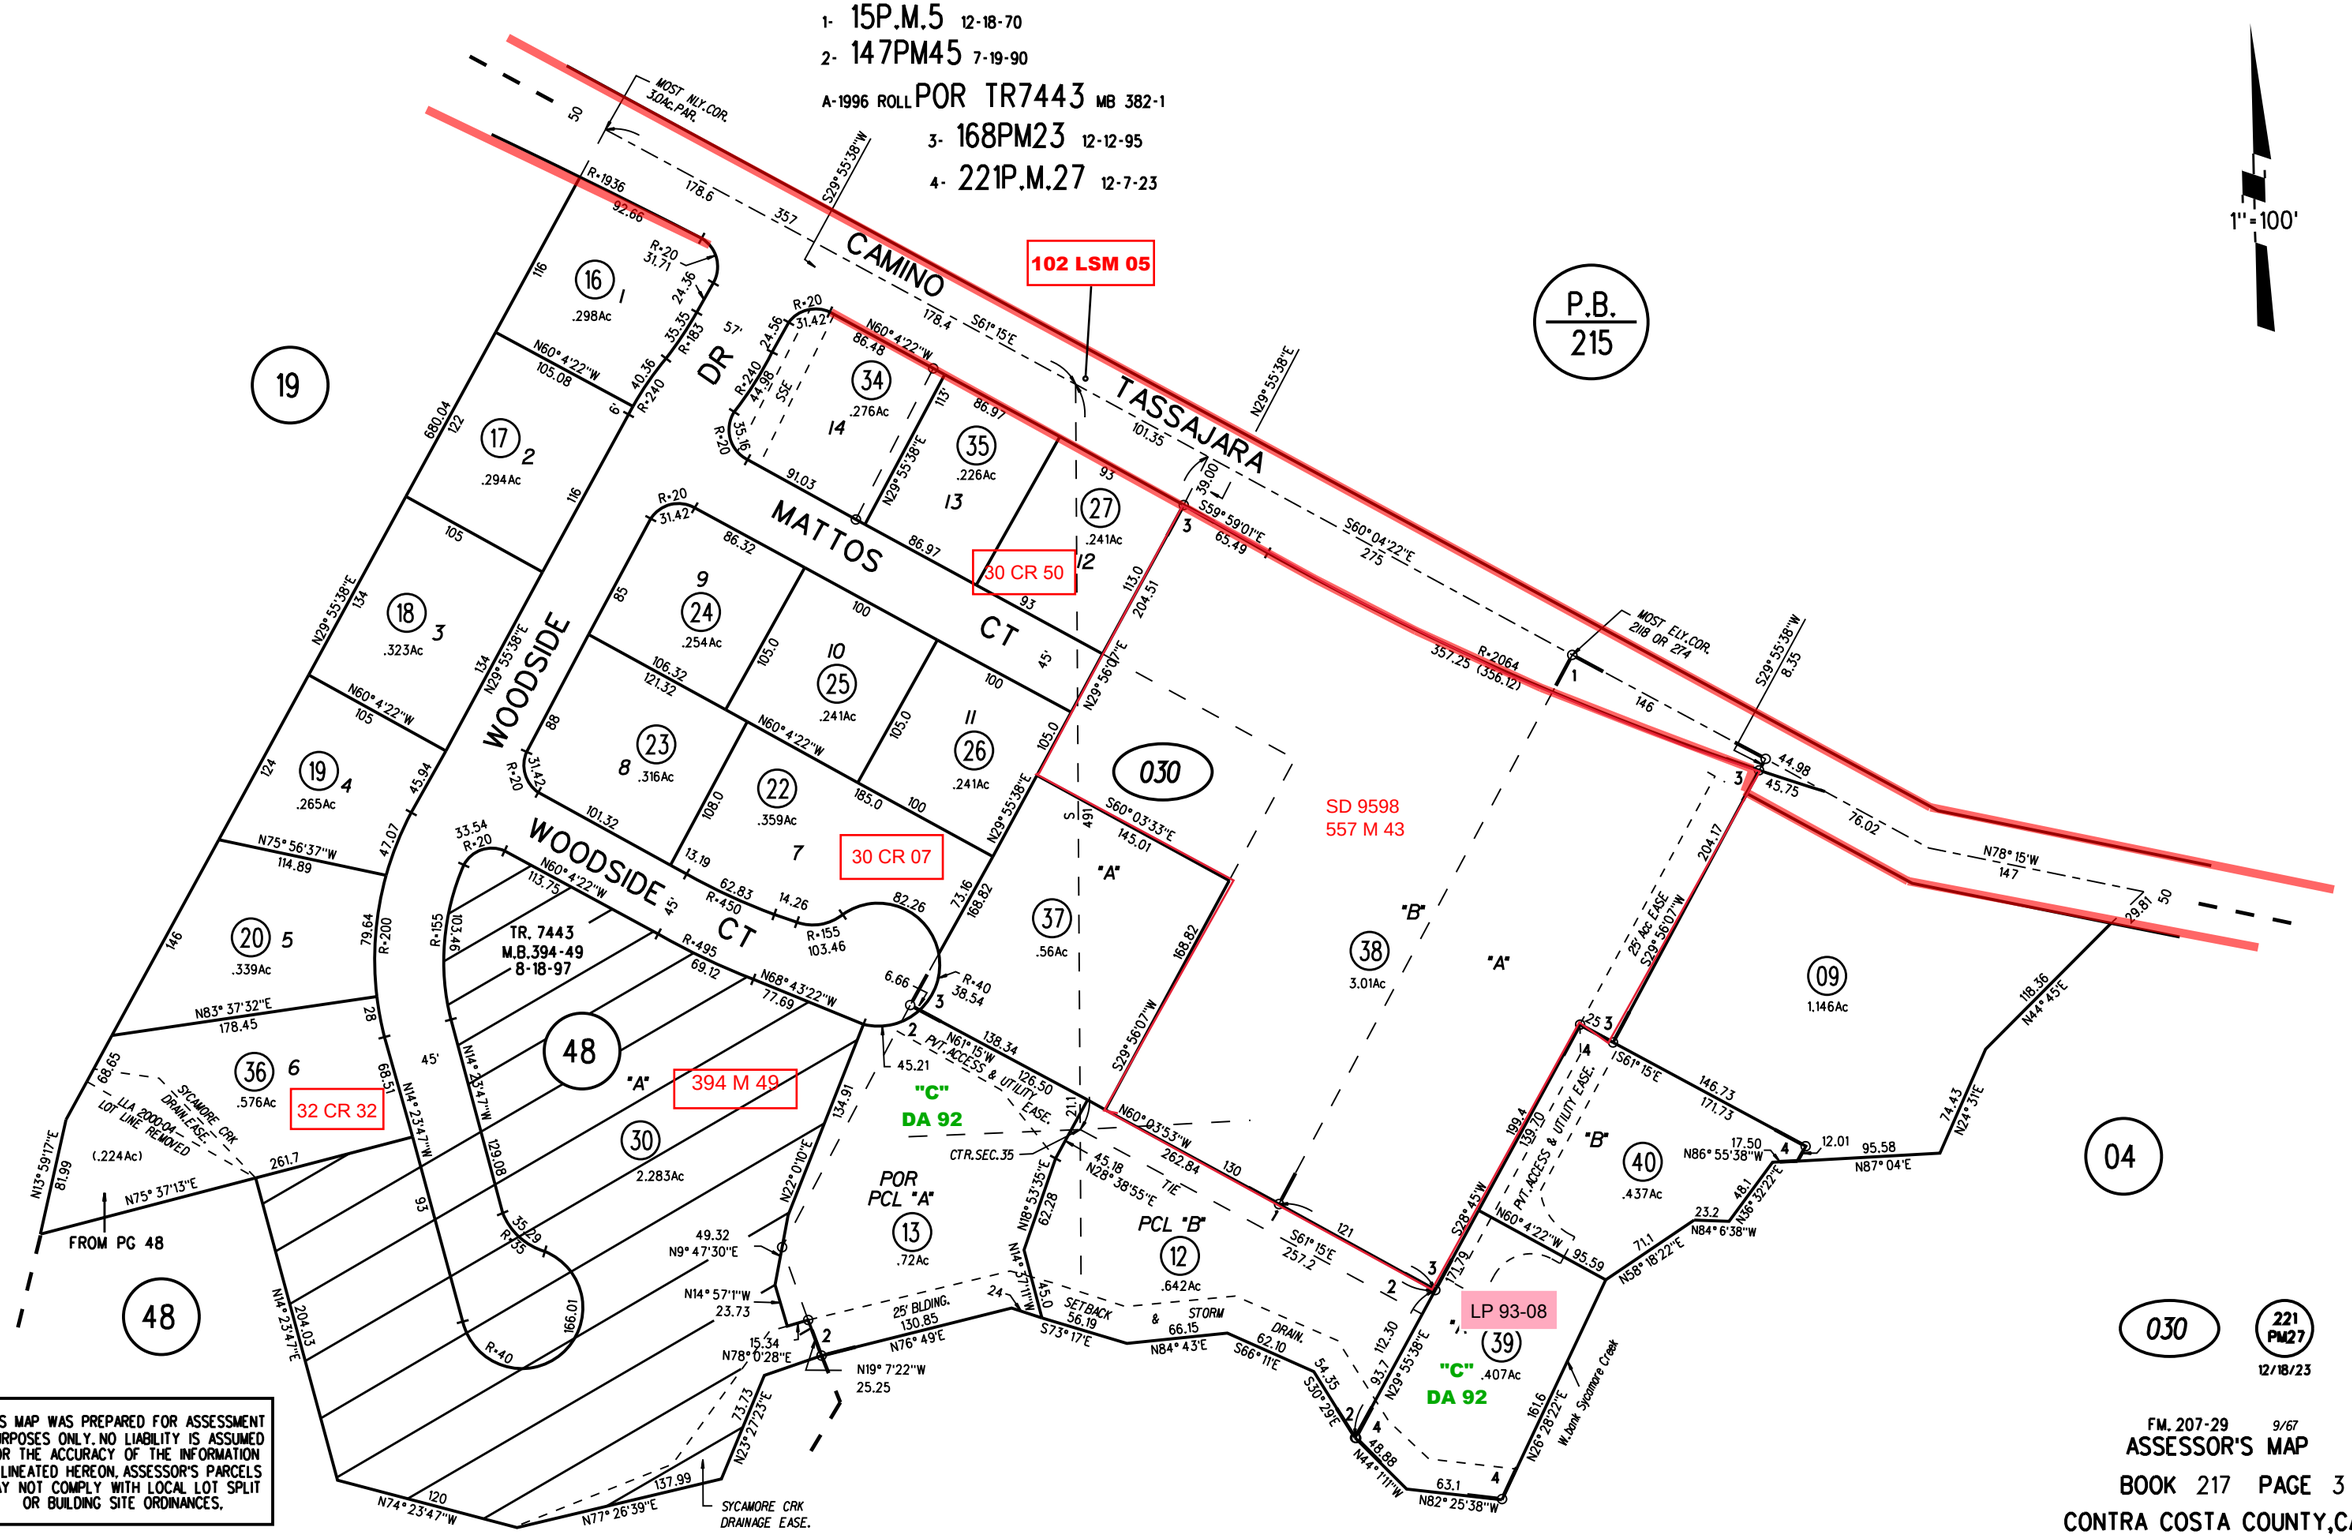

NOTE: THIS MAP WAS PREPARED FOR ASSESSMENT PURPOSES ONLY. NO LIABILITY IS ASSUMED FOR THE ACCURACY OF THE INFORMATION DELINEATED HEREON. ASSESSOR'S PARCELS MAY NOT COMPLY WITH LOCAL LOT SPLIT OR BUILDING SITE ORDINANCES.

FM. 207-29 9/67

ASSESSOR'S MAP

BOOK 217 PAGE 3

CONTRA COSTA COUNTY, CALIF.