POR. NE¼SEC. 26 T2N R2E M.DBM.

A-1970 ROLL TRACT 3853 (VILLA CRECIENTE) M.B. 126-48

1- 86PM6 5-7-80

B-2004 ROLL TRACT 8569 MB 456-48

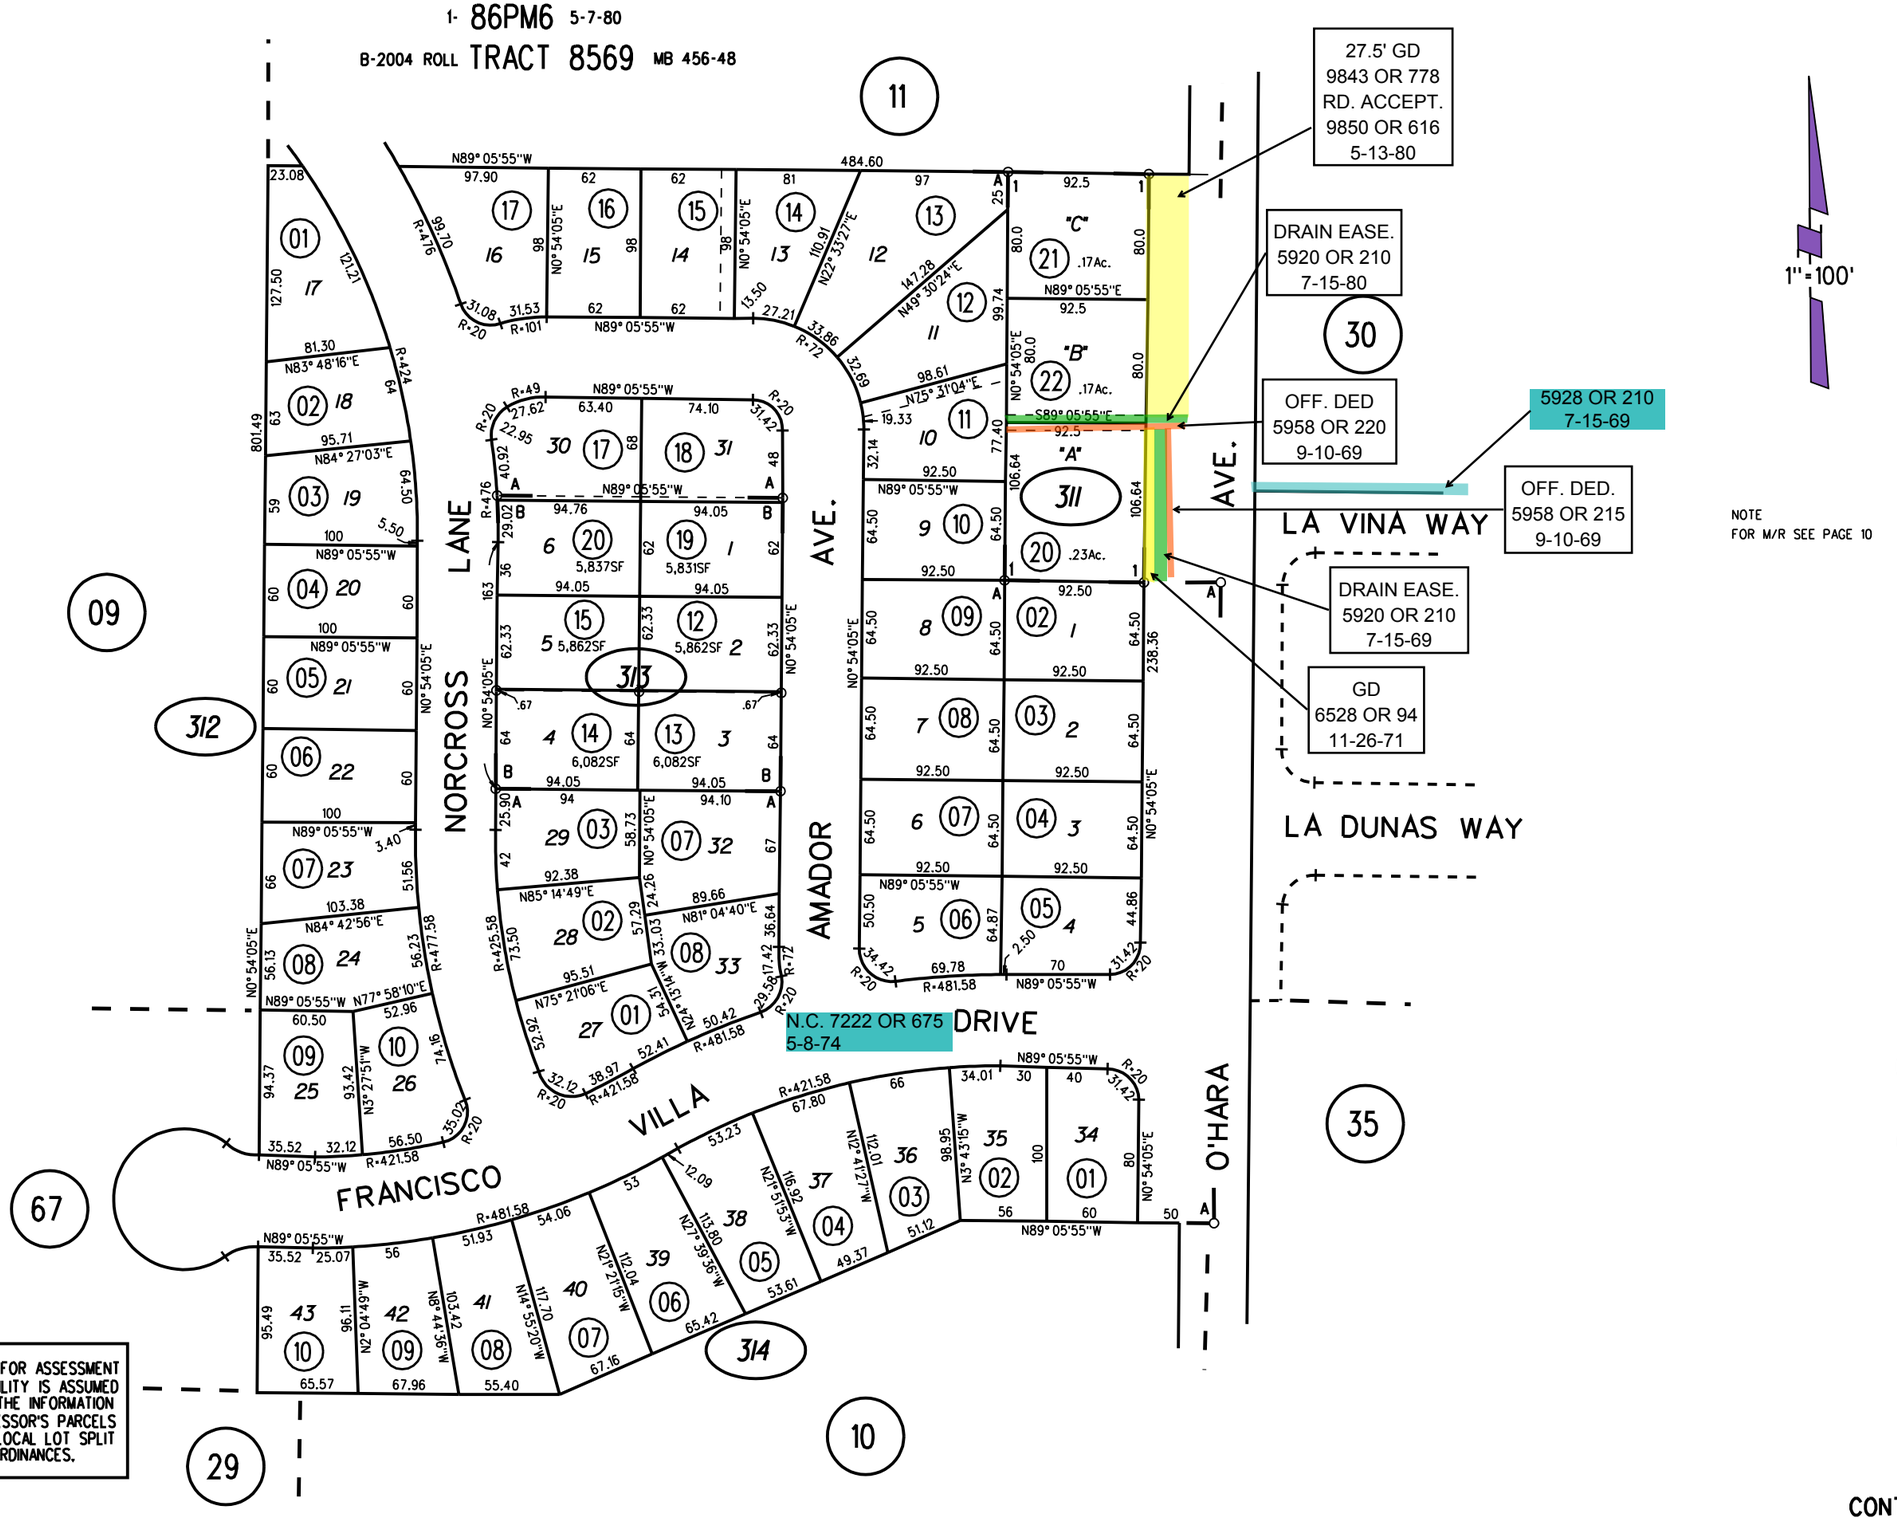

NOTE
FOR M/R SEE PAGE 10

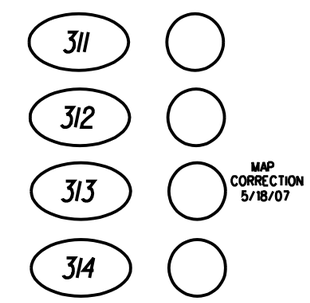

NOTE: THIS MAP WAS PREPARED FOR ASSESSMENT PURPOSES ONLY. NO LIABILITY IS ASSUMED FOR THE ACCURACY OF THE INFORMATION DELINEATED HEREON. ASSESSOR'S PARCELS MAY NOT COMPLY WITH LOCAL LOT SPLIT OR BUILDING SITE ORDINANCES.

FM.35-10 7-11-69

ASSESSOR'S MAP

BOOK 35 PAGE 31

CONTRA COSTA COUNTY, CALIF.