A-1980 ROLL - AMD. TRACT 5244 M.B.257-43 "VILLA DI MELODY" (P.U.D.)

B-1986 ROLL - TRACT 6499 M.B.296-13 "NEWHALL VILLAGE" CONDO.

1 - 124P.M.14 9-11-86

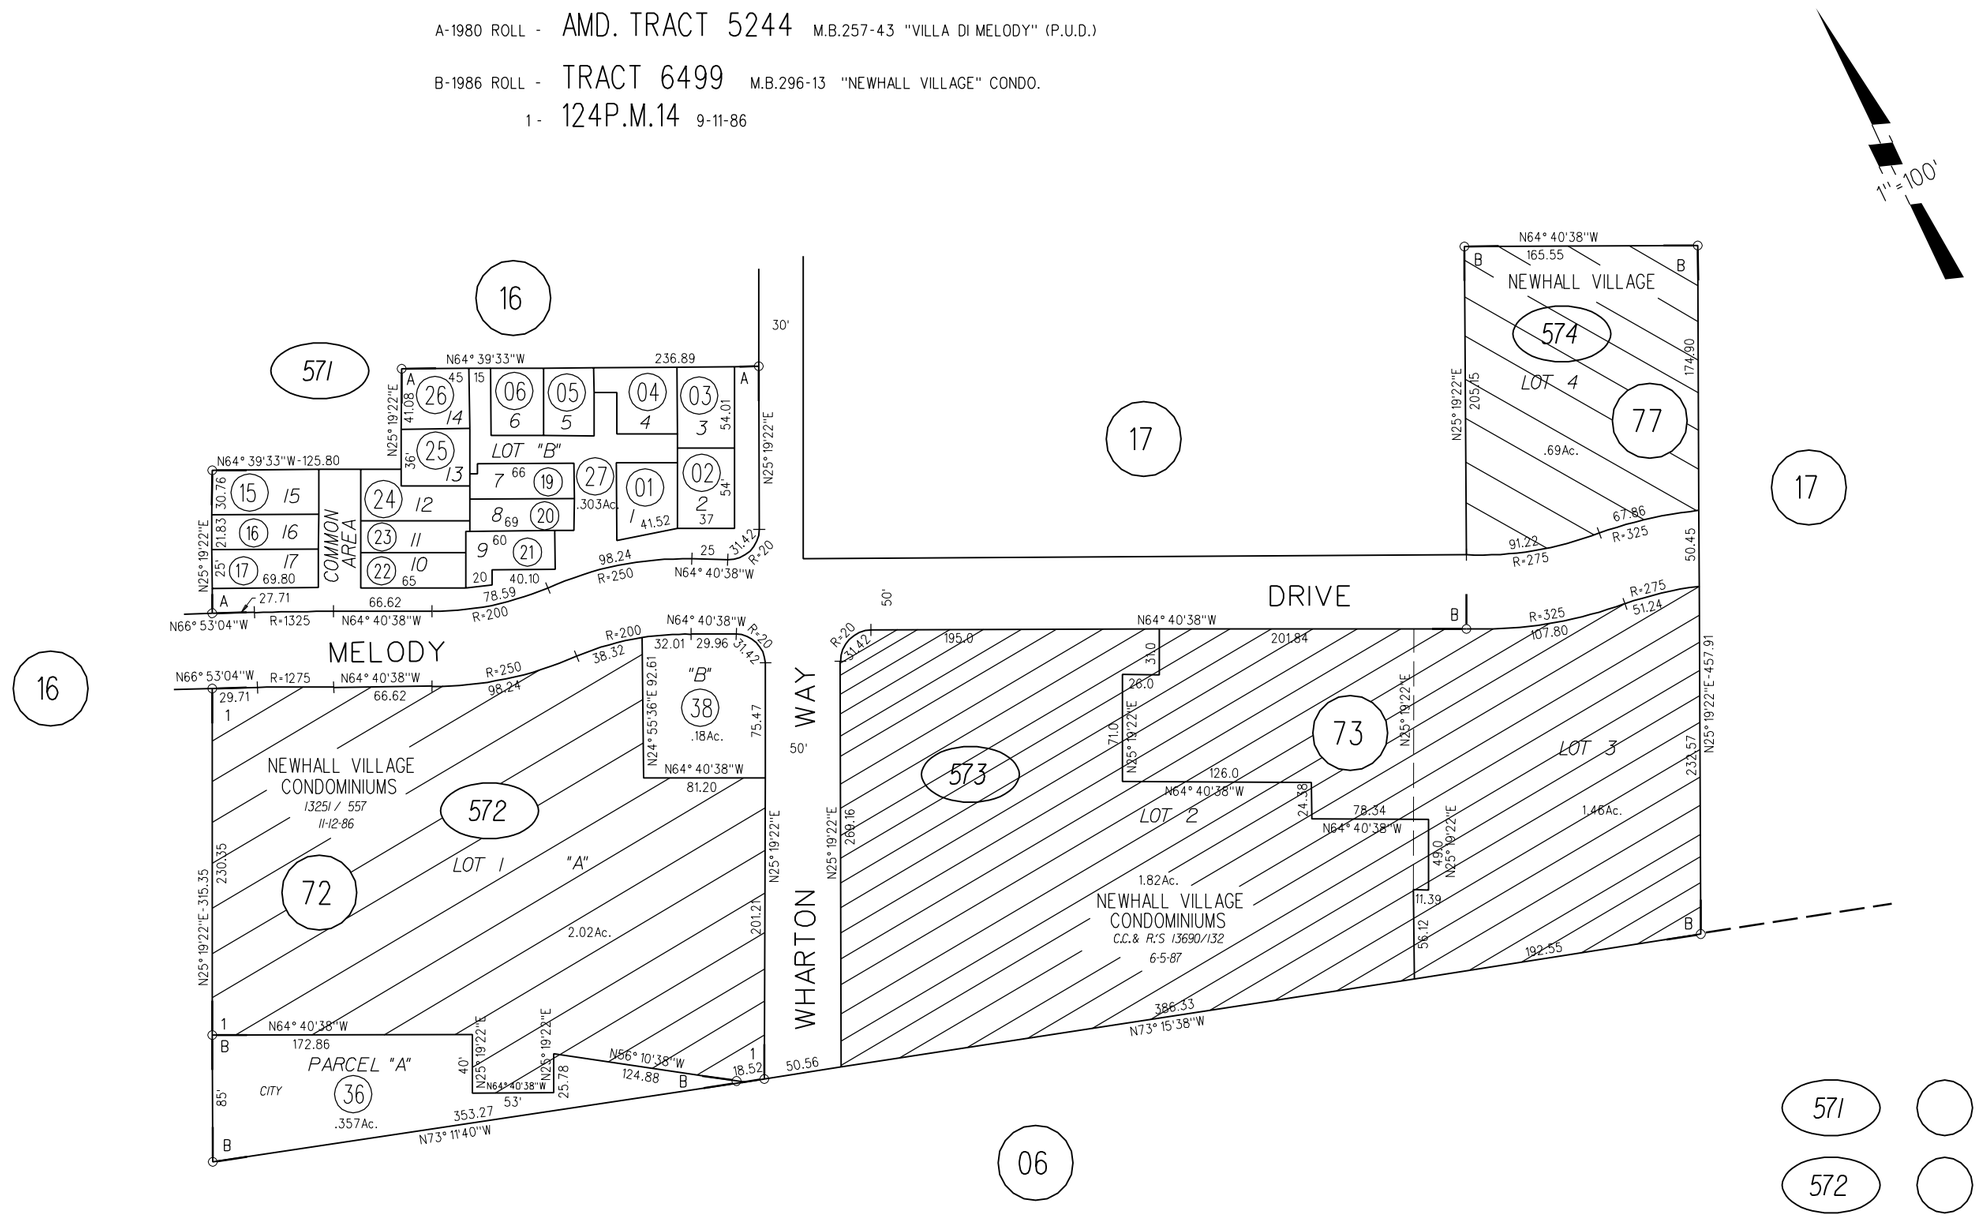

571

572

573

574

12-4-87

NOTE: THIS MAP WAS PREPARED FOR ASSESSMENT PURPOSES ONLY. NO LIABILITY IS ASSUMED FOR THE ACCURACY OF THE INFORMATION DELINEATED HEREON. ASSESSOR'S PARCELS MAY NOT COMPLY WITH LOCAL LOT SPLIT OR BUILDING SITE ORDINANCES.

FM. 133-16,17 2-21-86

ASSESSOR'S MAP

BOOK 133 PAGE 57

CONTRA COSTA COUNTY, CALIF.