A-1959 ROLL- TRACT 2603 (LINDA HEIGHTS NO. 2) M.B.70-1

B-1960 ROLL- TRACT 2701 (LINDA HEIGHTS NO. 3) M.B.72-24

C-1063 ROLL- TRACT 2950 (LINDA HEIGHTS NO. 6) 86-23

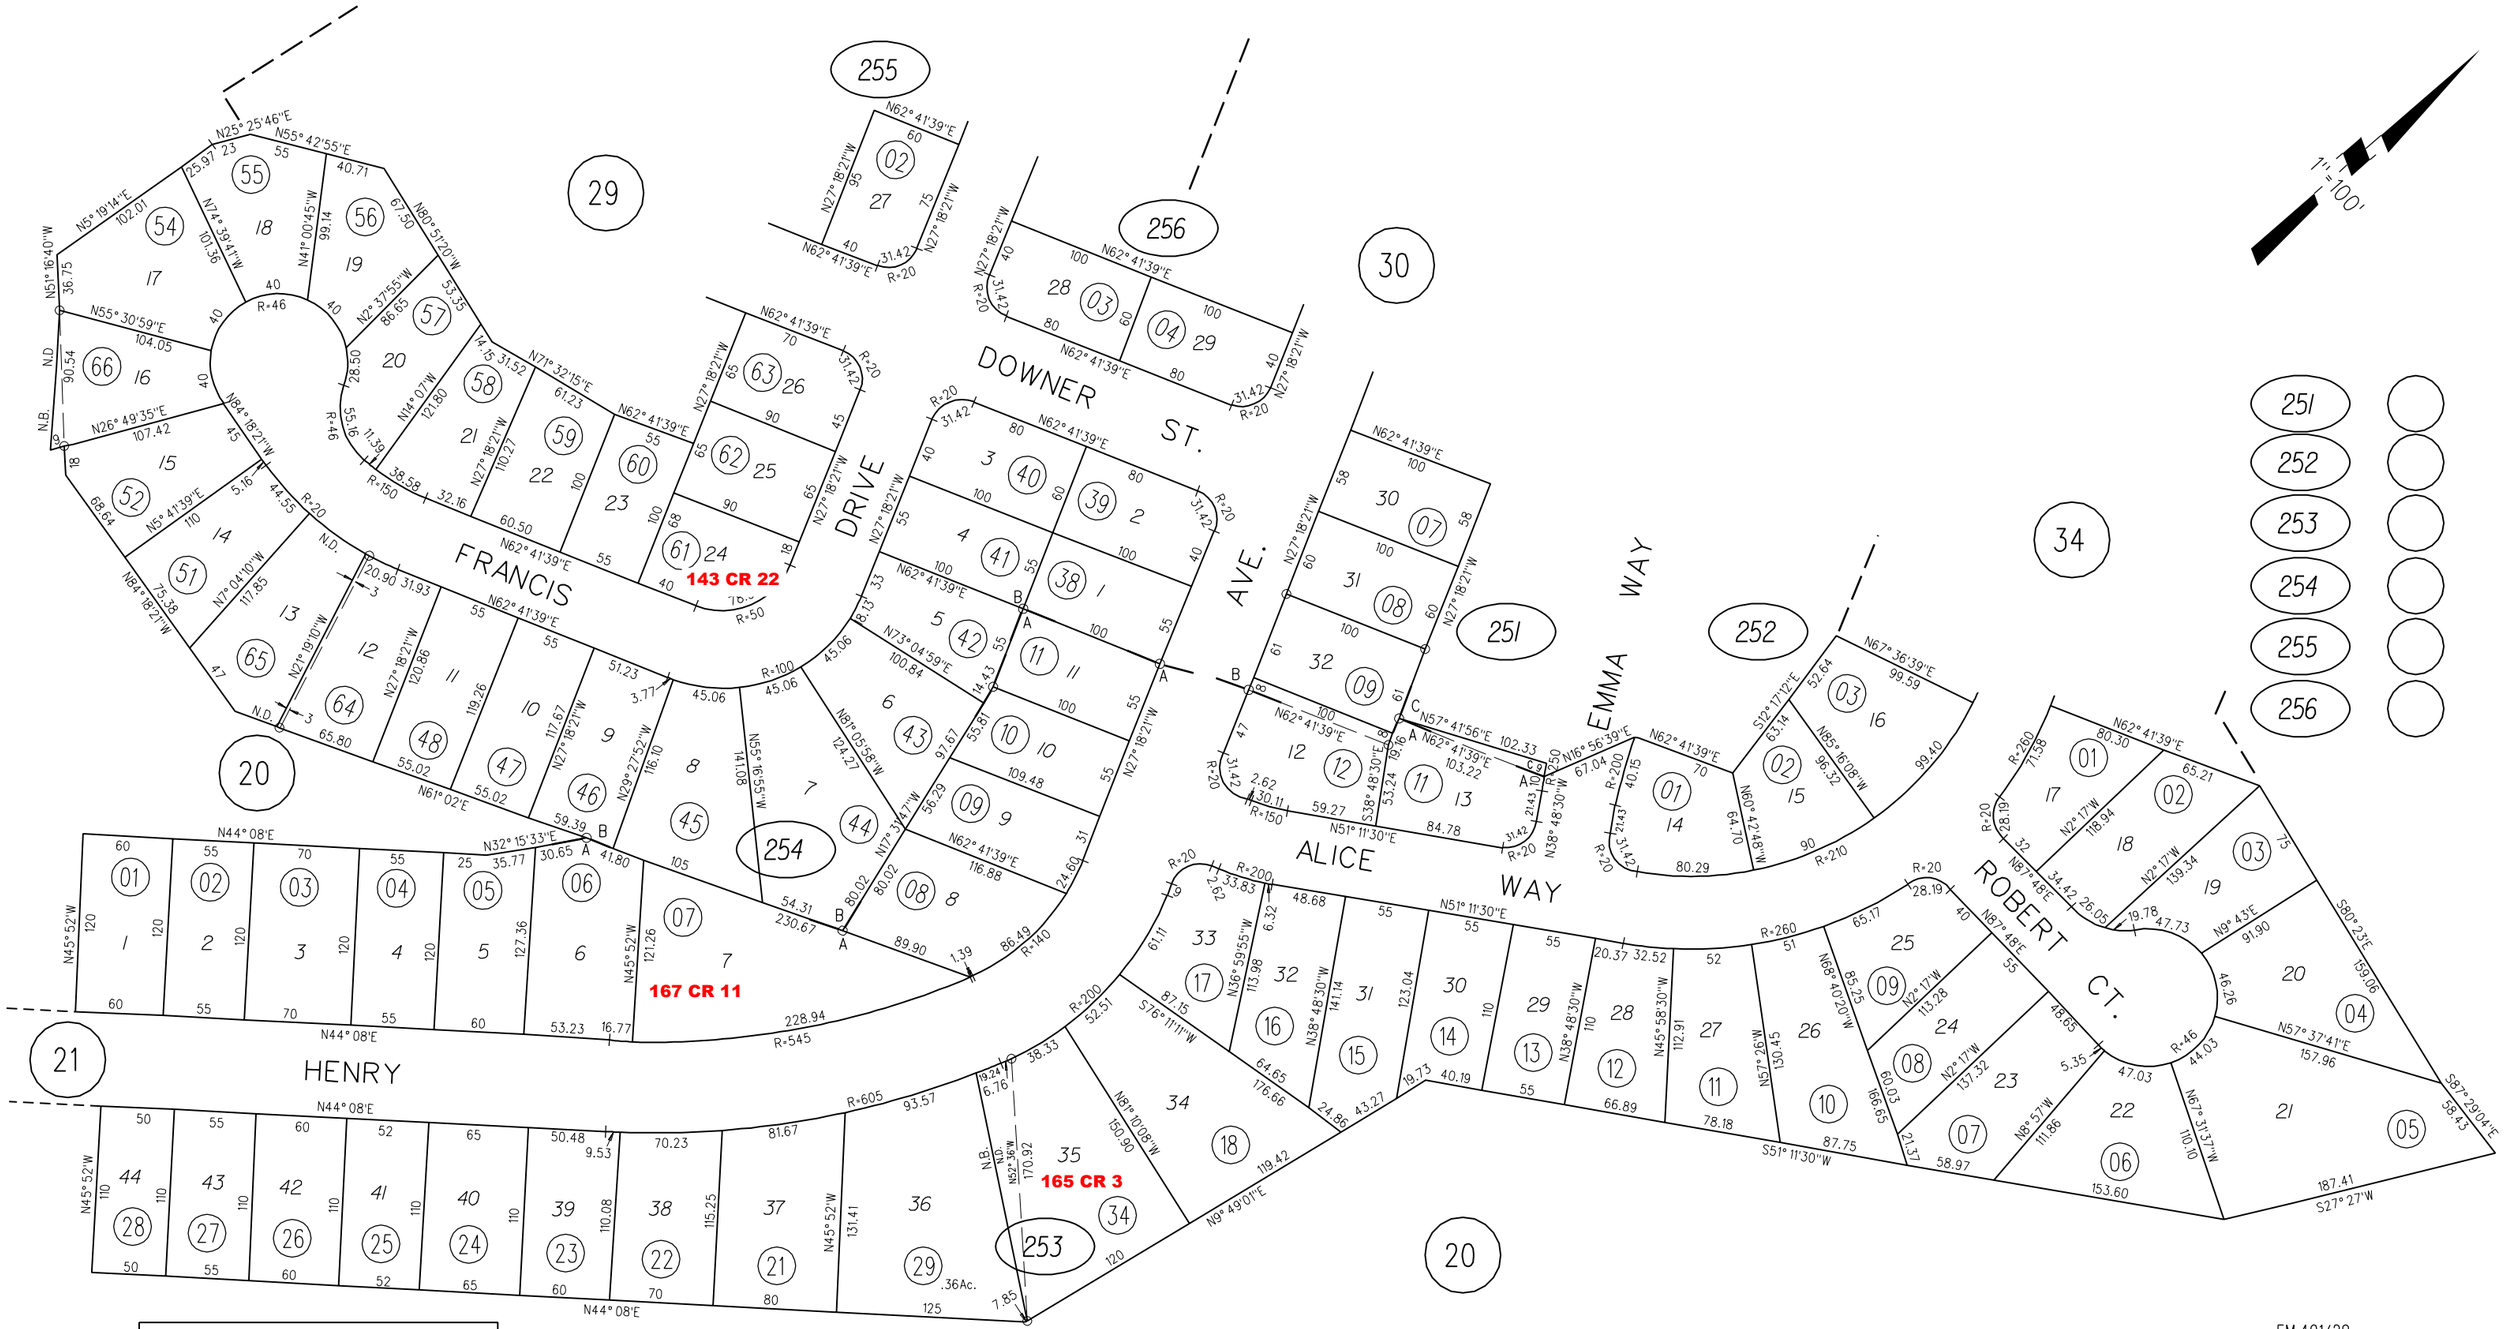

NOTE: THIS MAP WAS PREPARED FOR ASSESSMENT PURPOSES ONLY. NO LIABILITY IS ASSUMED FOR THE ACCURACY OF THE INFORMATION DELINEATED HEREON. ASSESSOR'S PARCELS MAY NOT COMPLY WITH LOCAL LOT SPLIT OR BUILDING SITE ORDINANCES.

FM.401/20

ASSESSOR'S MAP

3-27-59 G.C.C. BOOK 401 PAGE 25

CONTRA COSTA COUNTY, CALIF.