RANCHO BOCA DE LA CANADA DEL PINOLE

A- LAFAYETTE ORCHARDS MB 24-799

B- LAFAYETTE ORCHARDS MB 24-775

1- 30 LSM 6 9-2-64

1" = 100'

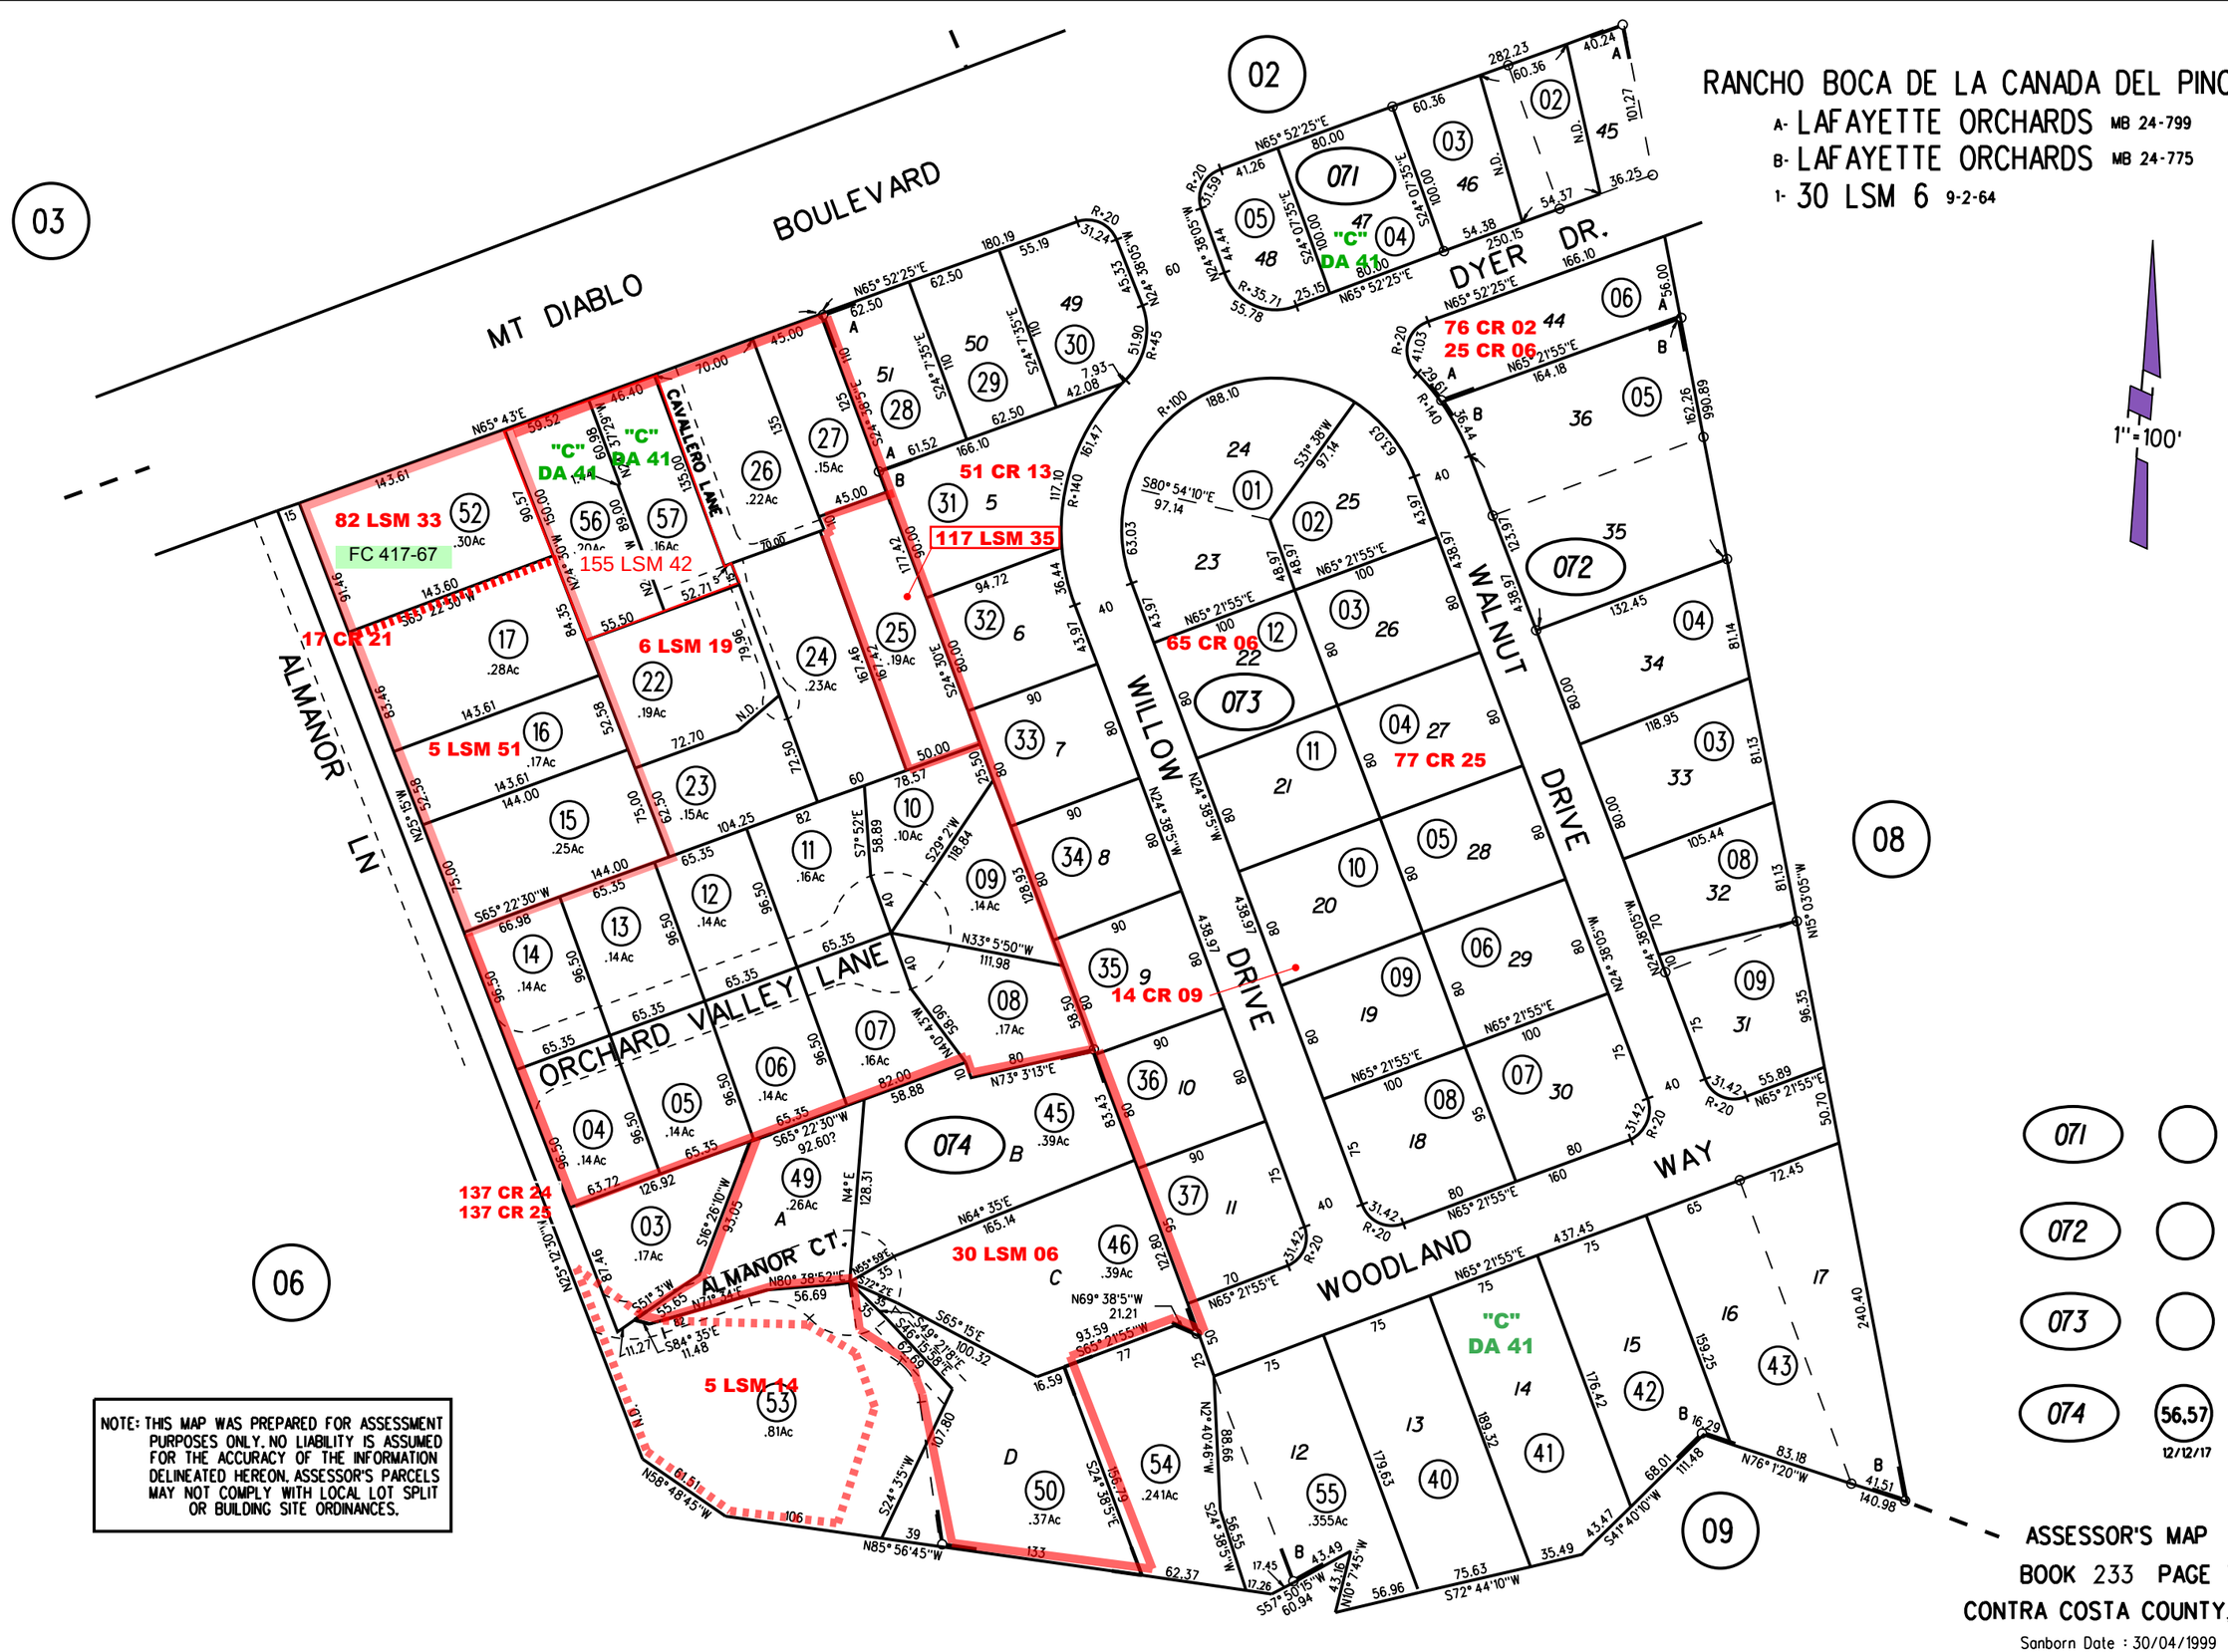

NOTE: THIS MAP WAS PREPARED FOR ASSESSMENT PURPOSES ONLY. NO LIABILITY IS ASSUMED FOR THE ACCURACY OF THE INFORMATION DELINEATED HEREON. ASSESSOR'S PARCELS MAY NOT COMPLY WITH LOCAL LOT SPLIT OR BUILDING SITE ORDINANCES.

ASSESSOR'S MAP
BOOK 233 PAGE 7
CONTRA COSTA COUNTY, CALIF.

Sanborn Date : 30/04/1999