2017 ROLL- POR TRACT 9033 M.B. 529-45 (GILBERT PROPERTY PHASE 1)

A- 2019 ROLL- POR TRACT 9473 M.B. 536-1 (RESUB-GILBERT PROPERTY PHASE 1) 4-10-18

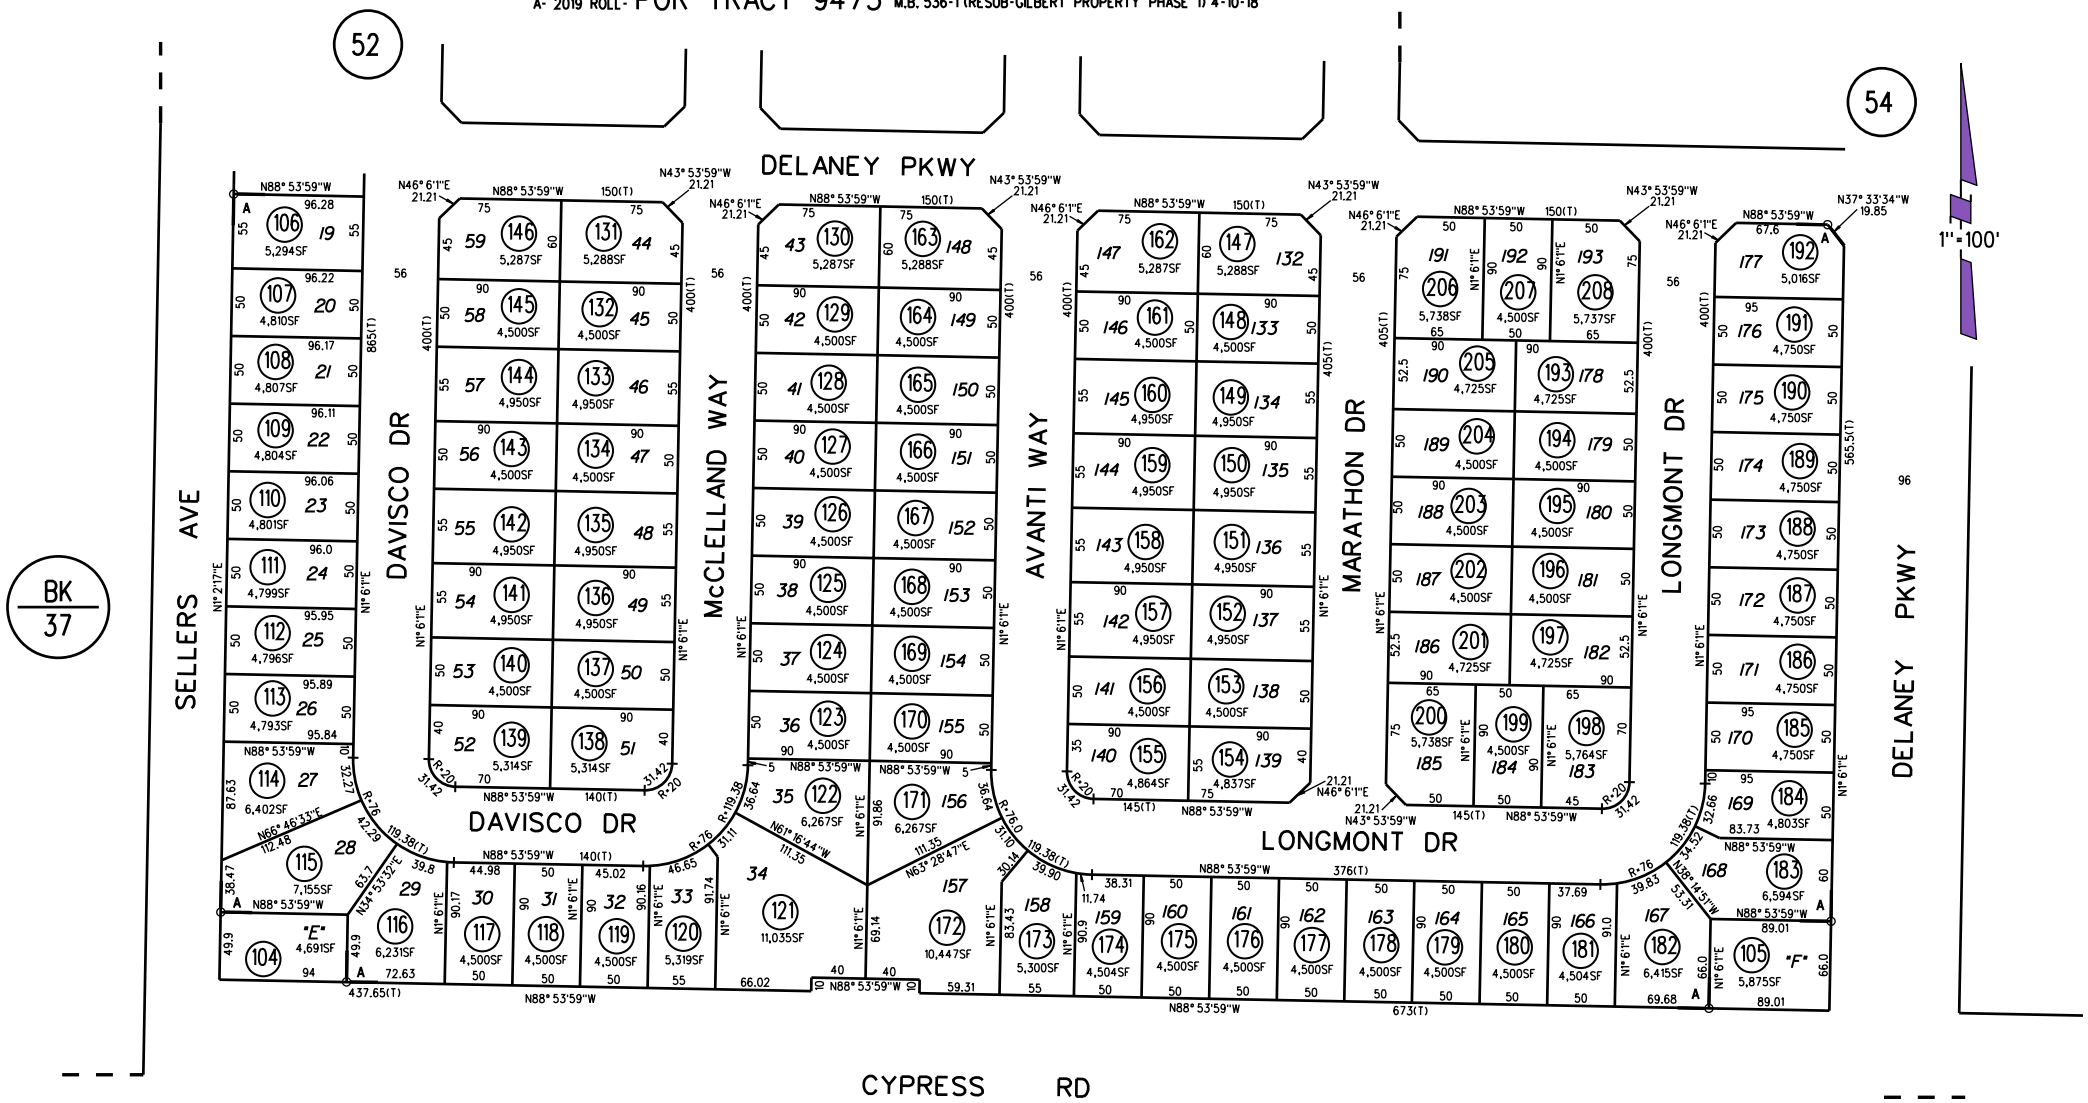

NOTE: THIS MAP WAS PREPARED FOR ASSESSMENT PURPOSES ONLY. NO LIABILITY IS ASSUMED FOR THE ACCURACY OF THE INFORMATION DELINEATED HEREON. ASSESSOR'S PARCELS MAY NOT COMPLY WITH LOCAL LOT SPLIT OR BUILDING SITE ORDINANCES.

FM. PG. 08 11-16-16

ASSESSOR'S MAP

BOOK 32 PAGE 53

CONTRA COSTA COUNTY, CALIF.