2006 POR 193PM46 6/21/05
A- 2007 POR TR 8448 MB 494-27 (VISTA DEL MAR) 8/25/06
B- 2008 POR PCL "B" TR 9112 MB 500-35 (VISTA DEL MAR-PHASE 3) 1/22/07
C- 2021 POR TR 9235 MB 542-49 (VISTA DEL MAR II) 5/19/20

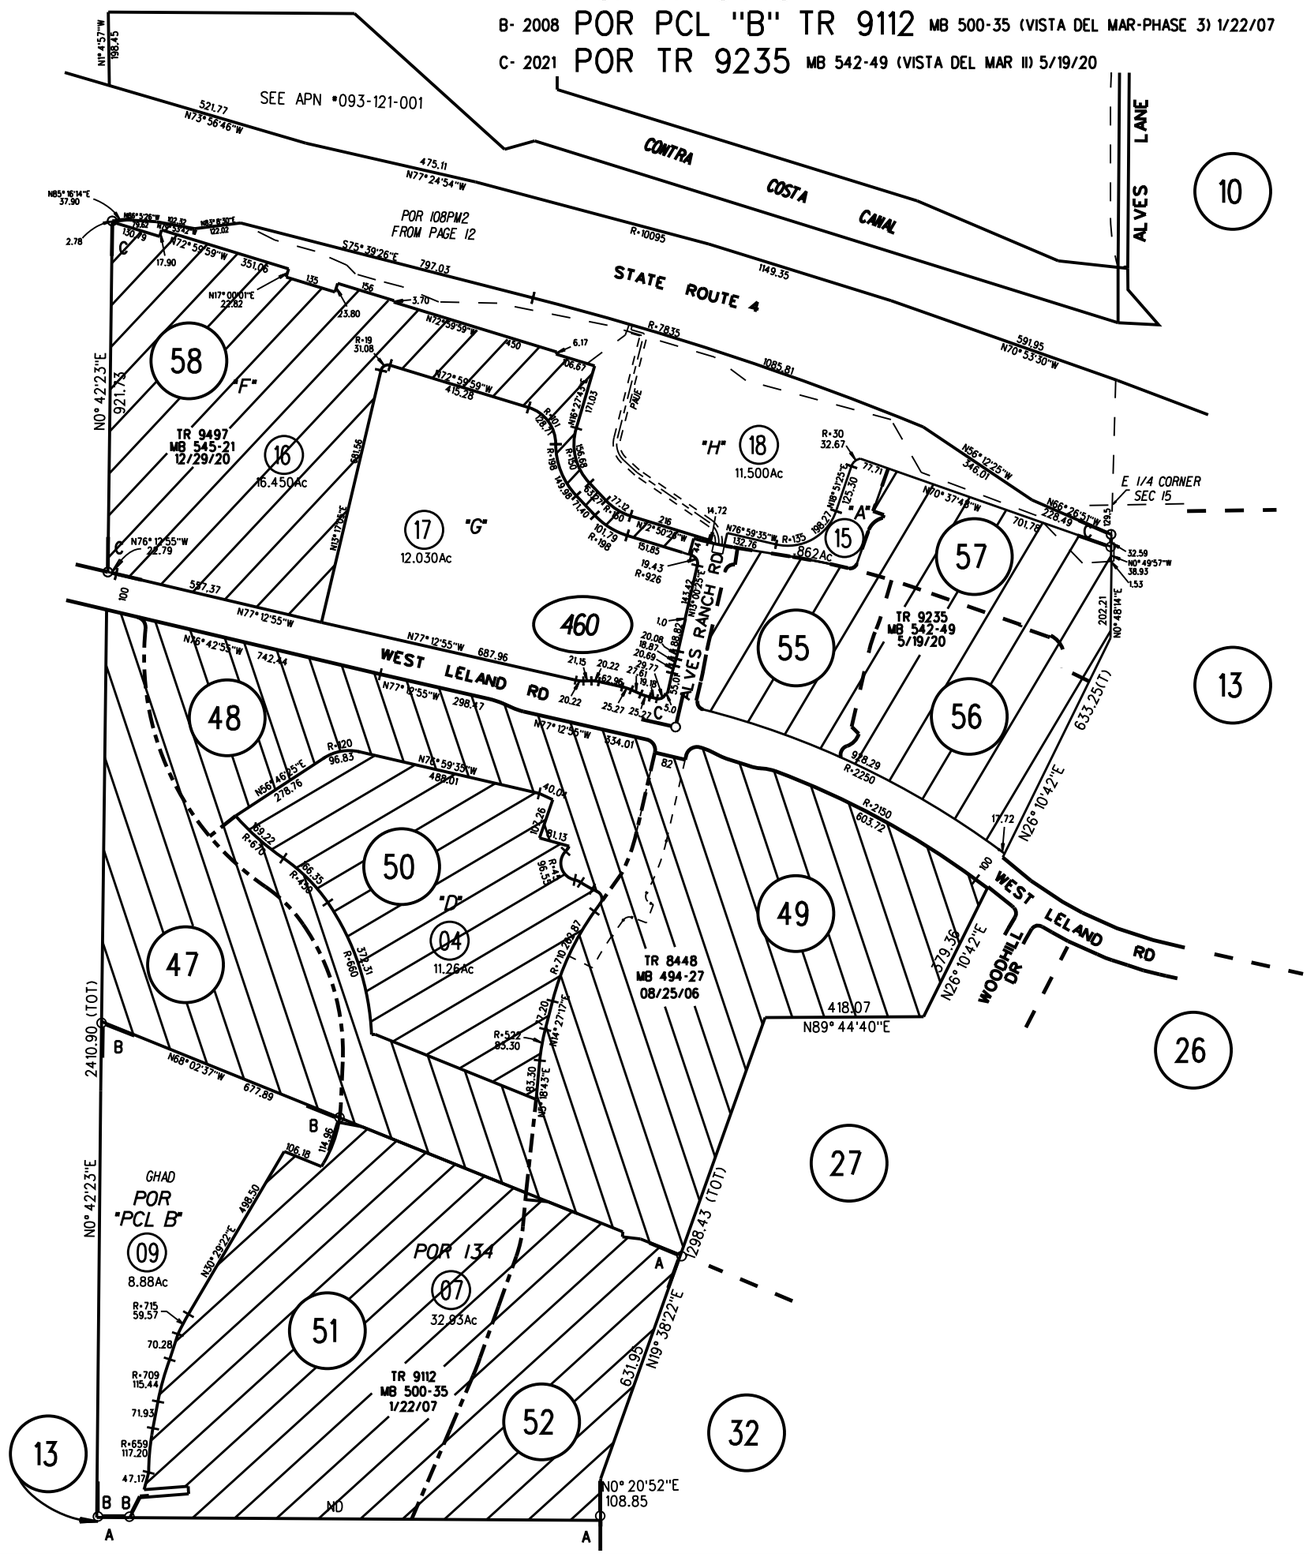

1"=400'

BK
91

460

TR
9497
03/04/21

NOTE: THIS MAP WAS PREPARED FOR ASSESSMENT PURPOSES ONLY. NO LIABILITY IS ASSUMED FOR THE ACCURACY OF THE INFORMATION DELINEATED HEREON. ASSESSOR'S PARCELS MAY NOT COMPLY WITH LOCAL LOT SPLIT OR BUILDING SITE ORDINANCES.

FM 097/70 01-01-18
ASSESSOR'S MAP
BOOK 93 PAGE 46
CONTRA COSTA COUNTY, CALIF.