A - POR. BRENTWOOD IRRIGATED FARMS SUB. NO. 4 M.B. 16-325
B - LINDORF PARK UNIT NO. 1 M.B. 35-29
C - LINDORF PARK UNIT NO. 2 M.B. 40-3
POR. RANCHO LOS MEGANOS M.B. 9-202
1 - 22P.M.49 7-7-72

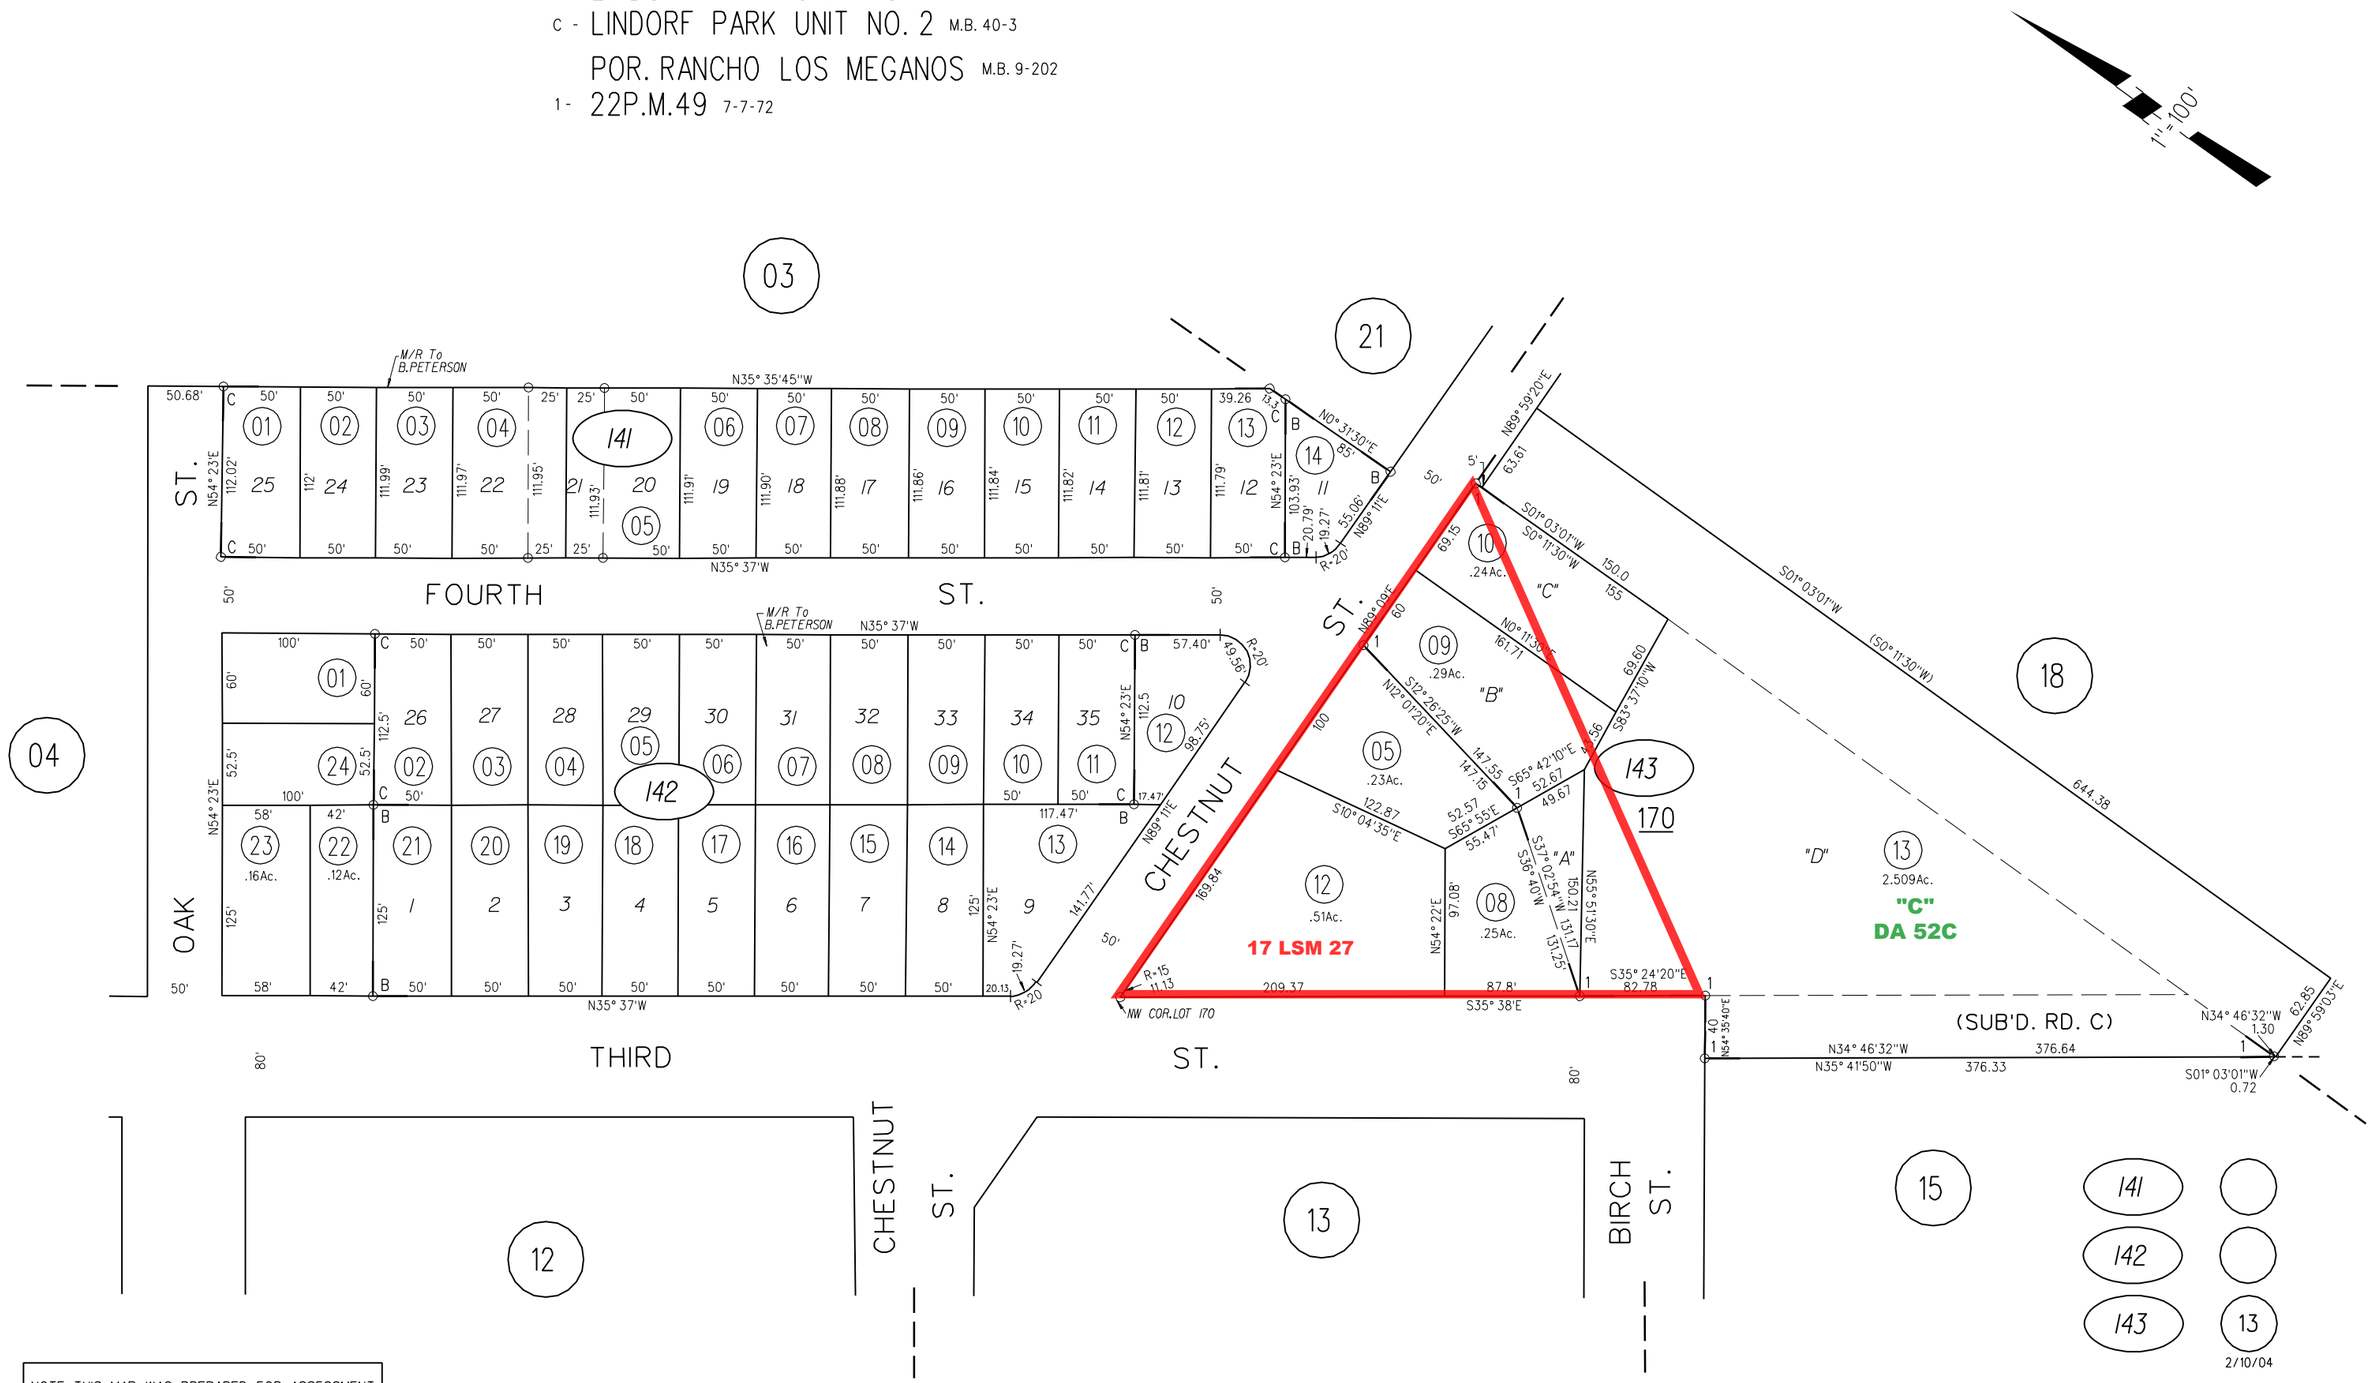

NOTE: THIS MAP WAS PREPARED FOR ASSESSMENT PURPOSES ONLY. NO LIABILITY IS ASSUMED FOR THE ACCURACY OF THE INFORMATION DELINEATED HEREON. ASSESSOR'S PARCELS MAY NOT COMPLY WITH LOCAL LOT SPLIT OR BUILDING SITE ORDINANCES.

39/4 POR.OF

ASSESSOR'S MAP

BOOK 13 PAGE 14

CONTRA COSTA COUNTY, CALIF.