POR. N.E. 1/4 SEC.1; T.1.N. R.2.E. M.D.B.M.

1-1969- 7 P.M. 7 1-15-69
2- 37 L.S.M. 21 -9-24-65
3- 16 P.M. 17 4/20/71
4- 44 P.M. 24 4-20-76
5- 48 P.M. 11 & 12 9-17-76

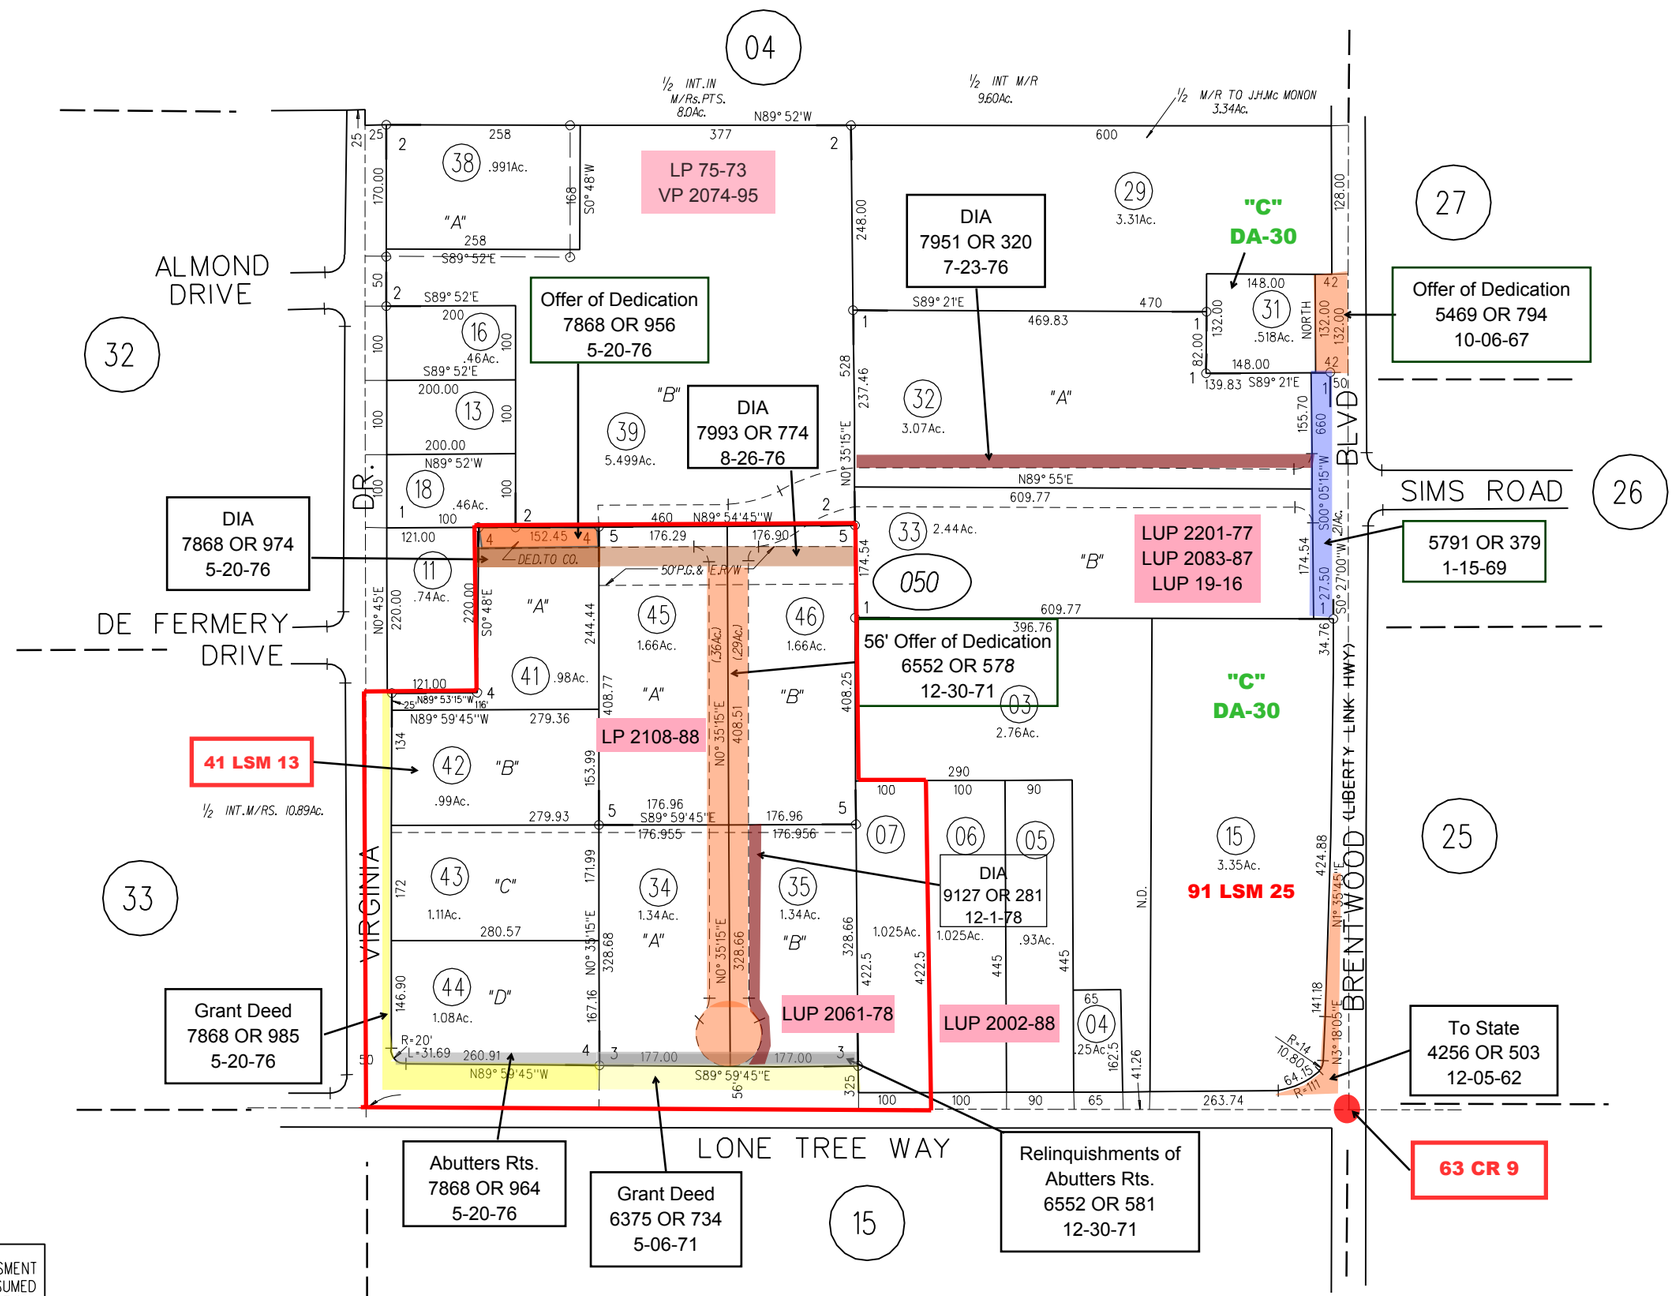

NOTE: THIS MAP WAS PREPARED FOR ASSESSMENT PURPOSES ONLY. NO LIABILITY IS ASSUMED FOR THE ACCURACY OF THE INFORMATION DELINEATED HEREON. ASSESSOR'S PARCELS MAY NOT COMPLY WITH LOCAL LOT SPLIT OR BUILDING SITE ORDINANCES.

050

FM. 41/26

ASSESSOR'S MAP

BOOK 18 PAGE 05

CONTRA COSTA COUNTY, CALIF.