POR. NW 1/4 SEC. 27 T2N R2E M.D.B.M.

1979-A- TRACT 5225 M.B. 219-21

1980-B- TRACT 5058 M.B. 227-40

2023-C- TR 9284 M.B. 551-14 (THE RANCHETTES @ NEROLY)

1- 56P.M.24&25 7-13-77

2- 92P.M.16 2-3-81

3- 121P.M.39&40 2-28-86

1"=200'

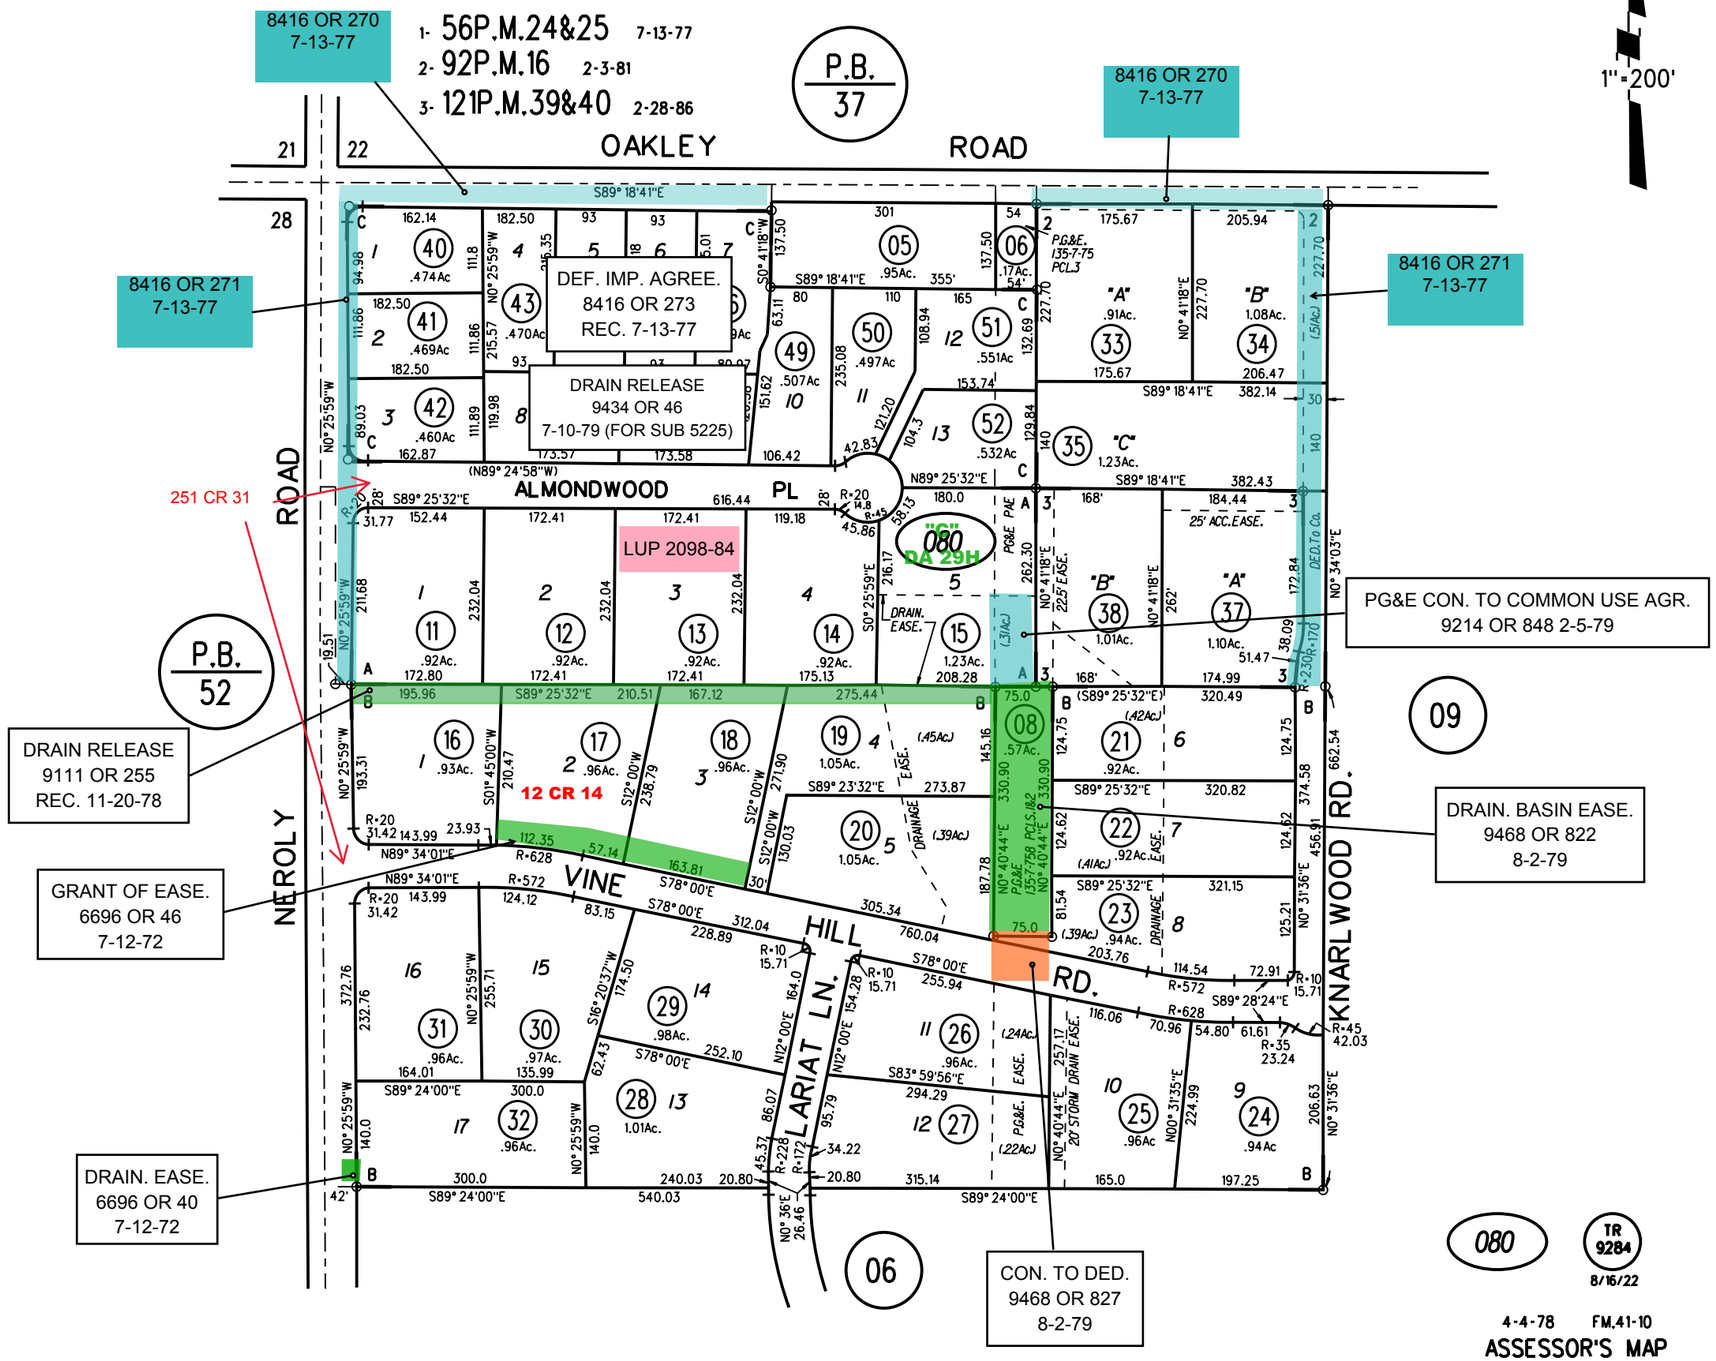

080

TR 9284
8/16/22

4-4-78 FM.41-10

ASSESSOR'S MAP

BOOK 41 PAGE 08

CONTRA COSTA COUNTY, CALIF.

NOTE: THIS MAP WAS PREPARED FOR ASSESSMENT PURPOSES ONLY. NO LIABILITY IS ASSUMED FOR THE ACCURACY OF THE INFORMATION DELINEATED HEREON. ASSESSOR'S PARCELS MAY NOT COMPLY WITH LOCAL LOT SPLIT OR BUILDING SITE ORDINANCES.