1998 ROLL- POR. TRACT 7823 M.B. 394-1 (BLACK DIAMOND KNOLLS XII)
A- 1999 ROLL- POR. TRACT 8181 M.B. 404-4 (BLACK DIAMOND KNOLLS XV)

J-22

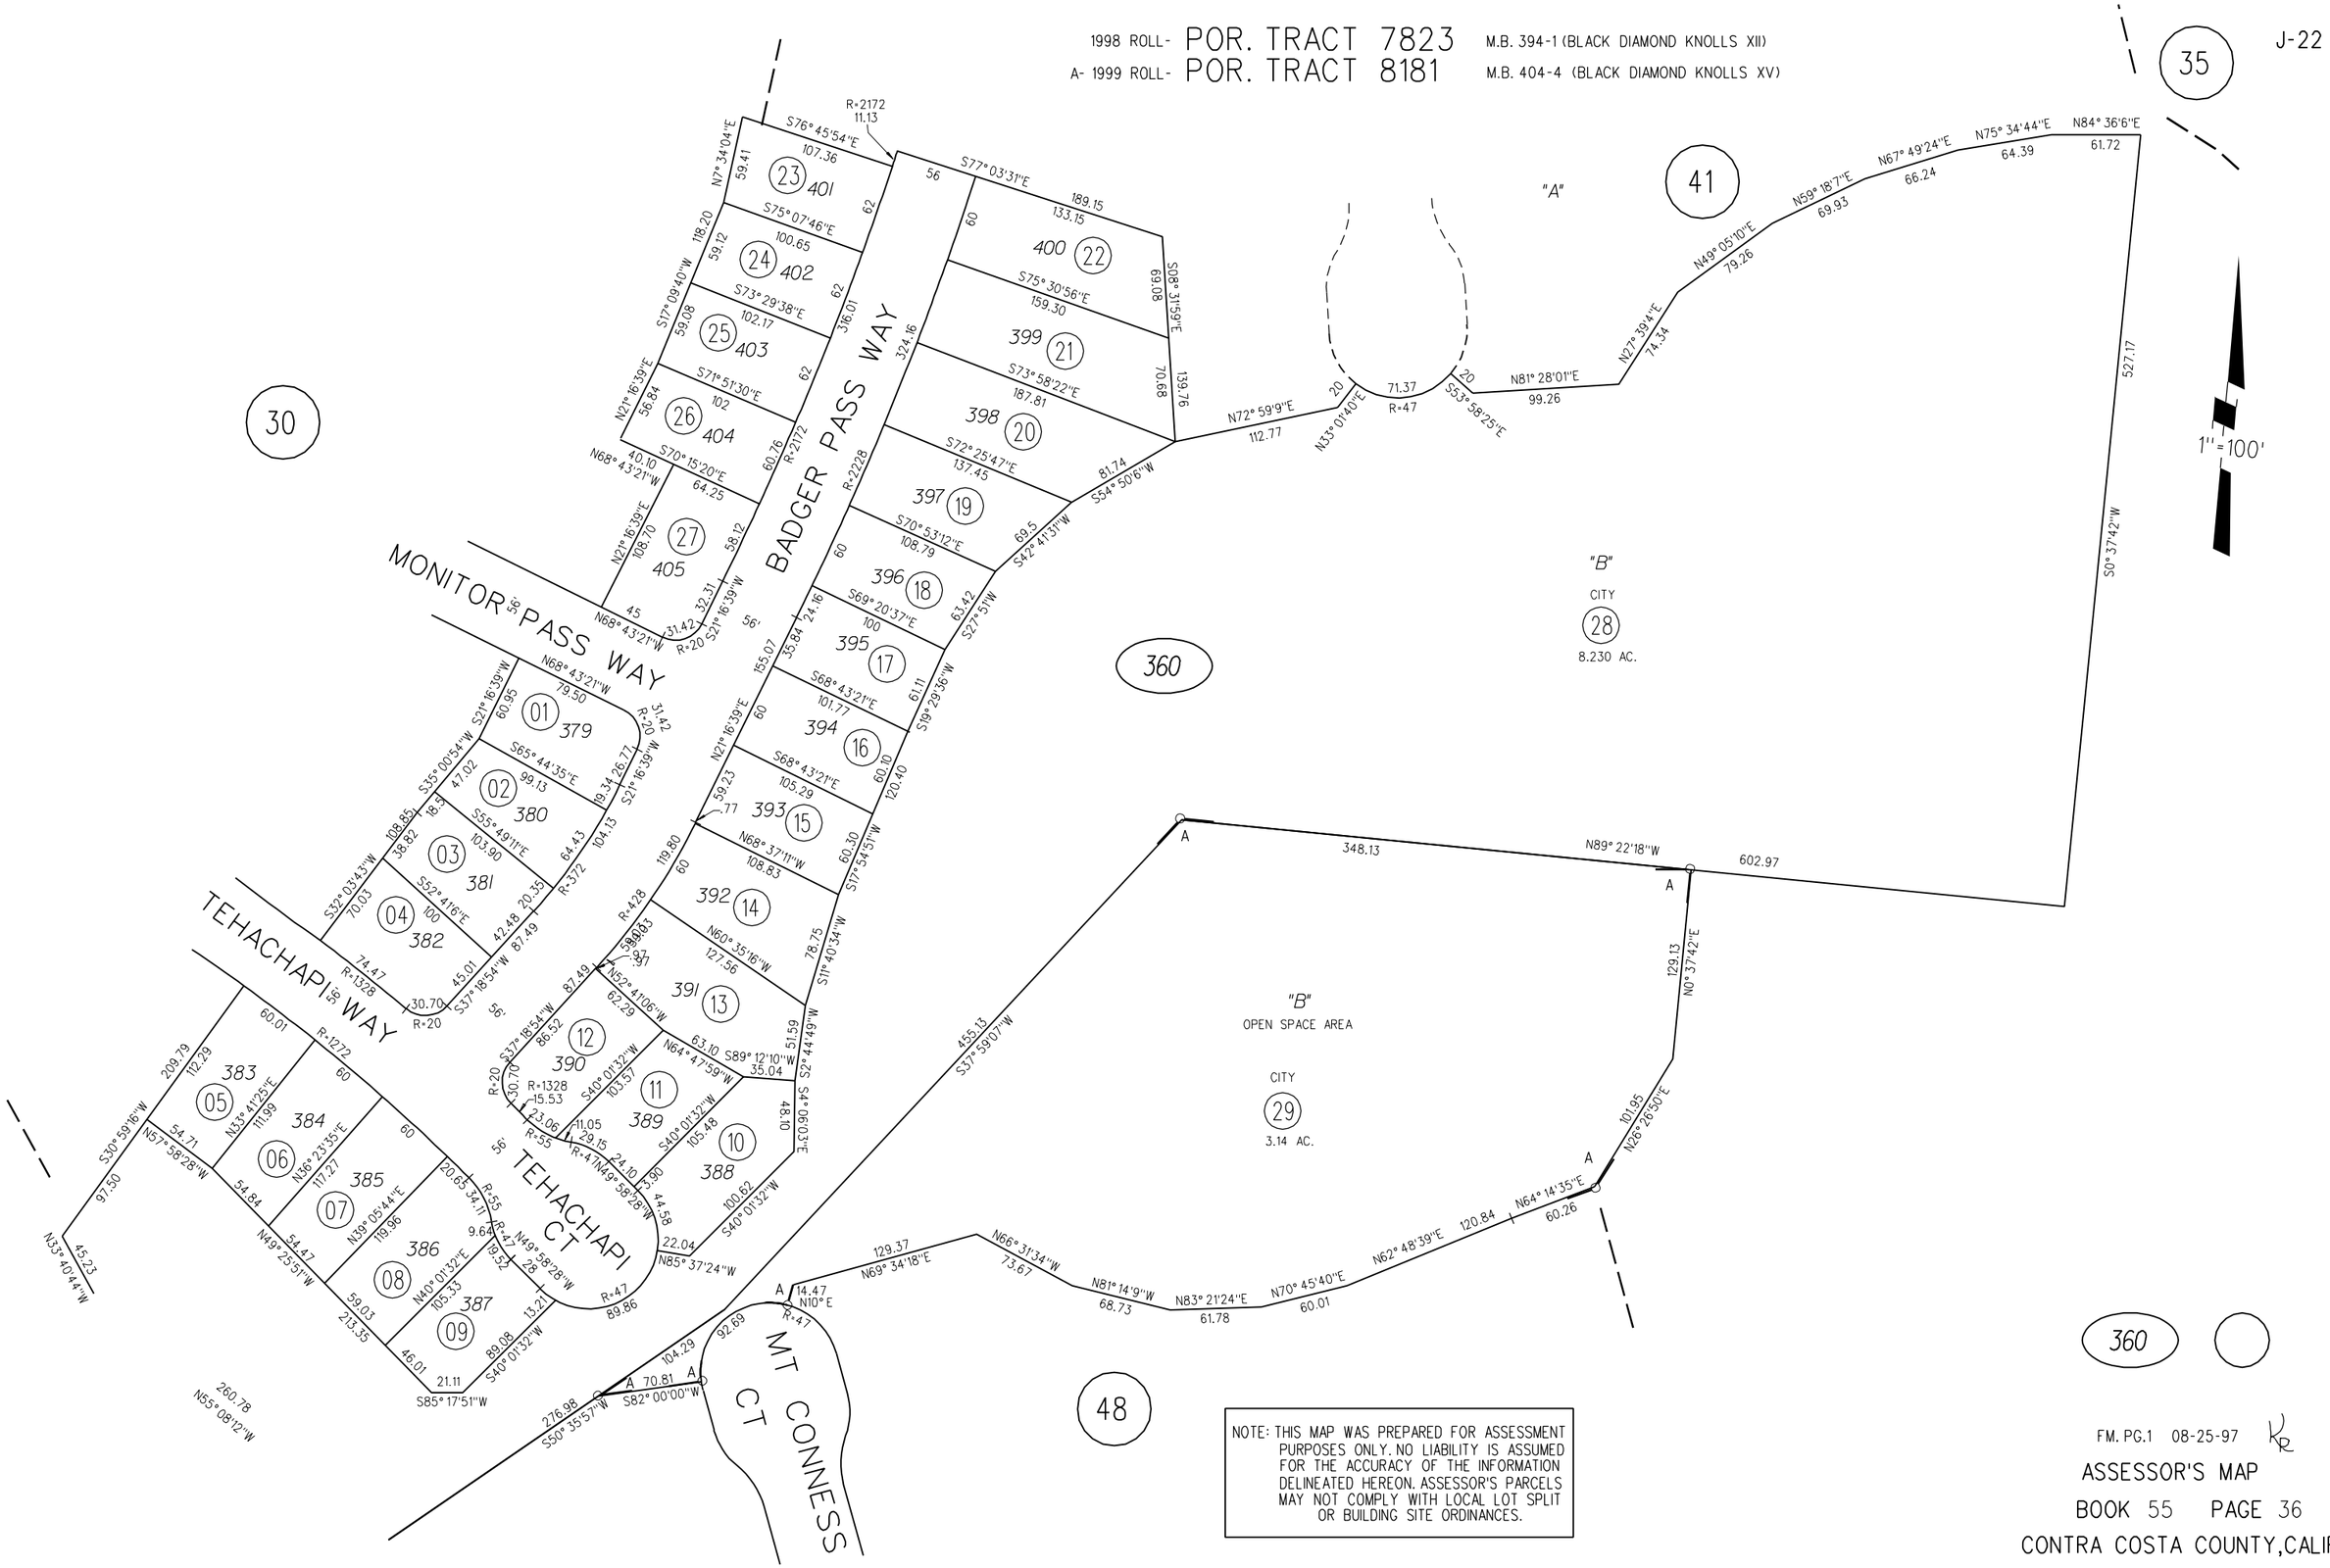

NOTE: THIS MAP WAS PREPARED FOR ASSESSMENT PURPOSES ONLY. NO LIABILITY IS ASSUMED FOR THE ACCURACY OF THE INFORMATION DELINEATED HEREON. ASSESSOR'S PARCELS MAY NOT COMPLY WITH LOCAL LOT SPLIT OR BUILDING SITE ORDINANCES.

360

FM. PG.1 08-25-97 KR

ASSESSOR'S MAP
BOOK 55 PAGE 36
CONTRA COSTA COUNTY, CALIF.