POR RO MONTE DEL DIABLO

1- 47LSM33 4-17-67
3- 19PM50 12-15-71
4- 20PM42 2-9-72
5- 25PM7 11-14-72
6- 39PM28 8-20-75
7- 46PM5 6-24-76
8- 97PM5 8-13-81
9- 153PM43 8-14-91

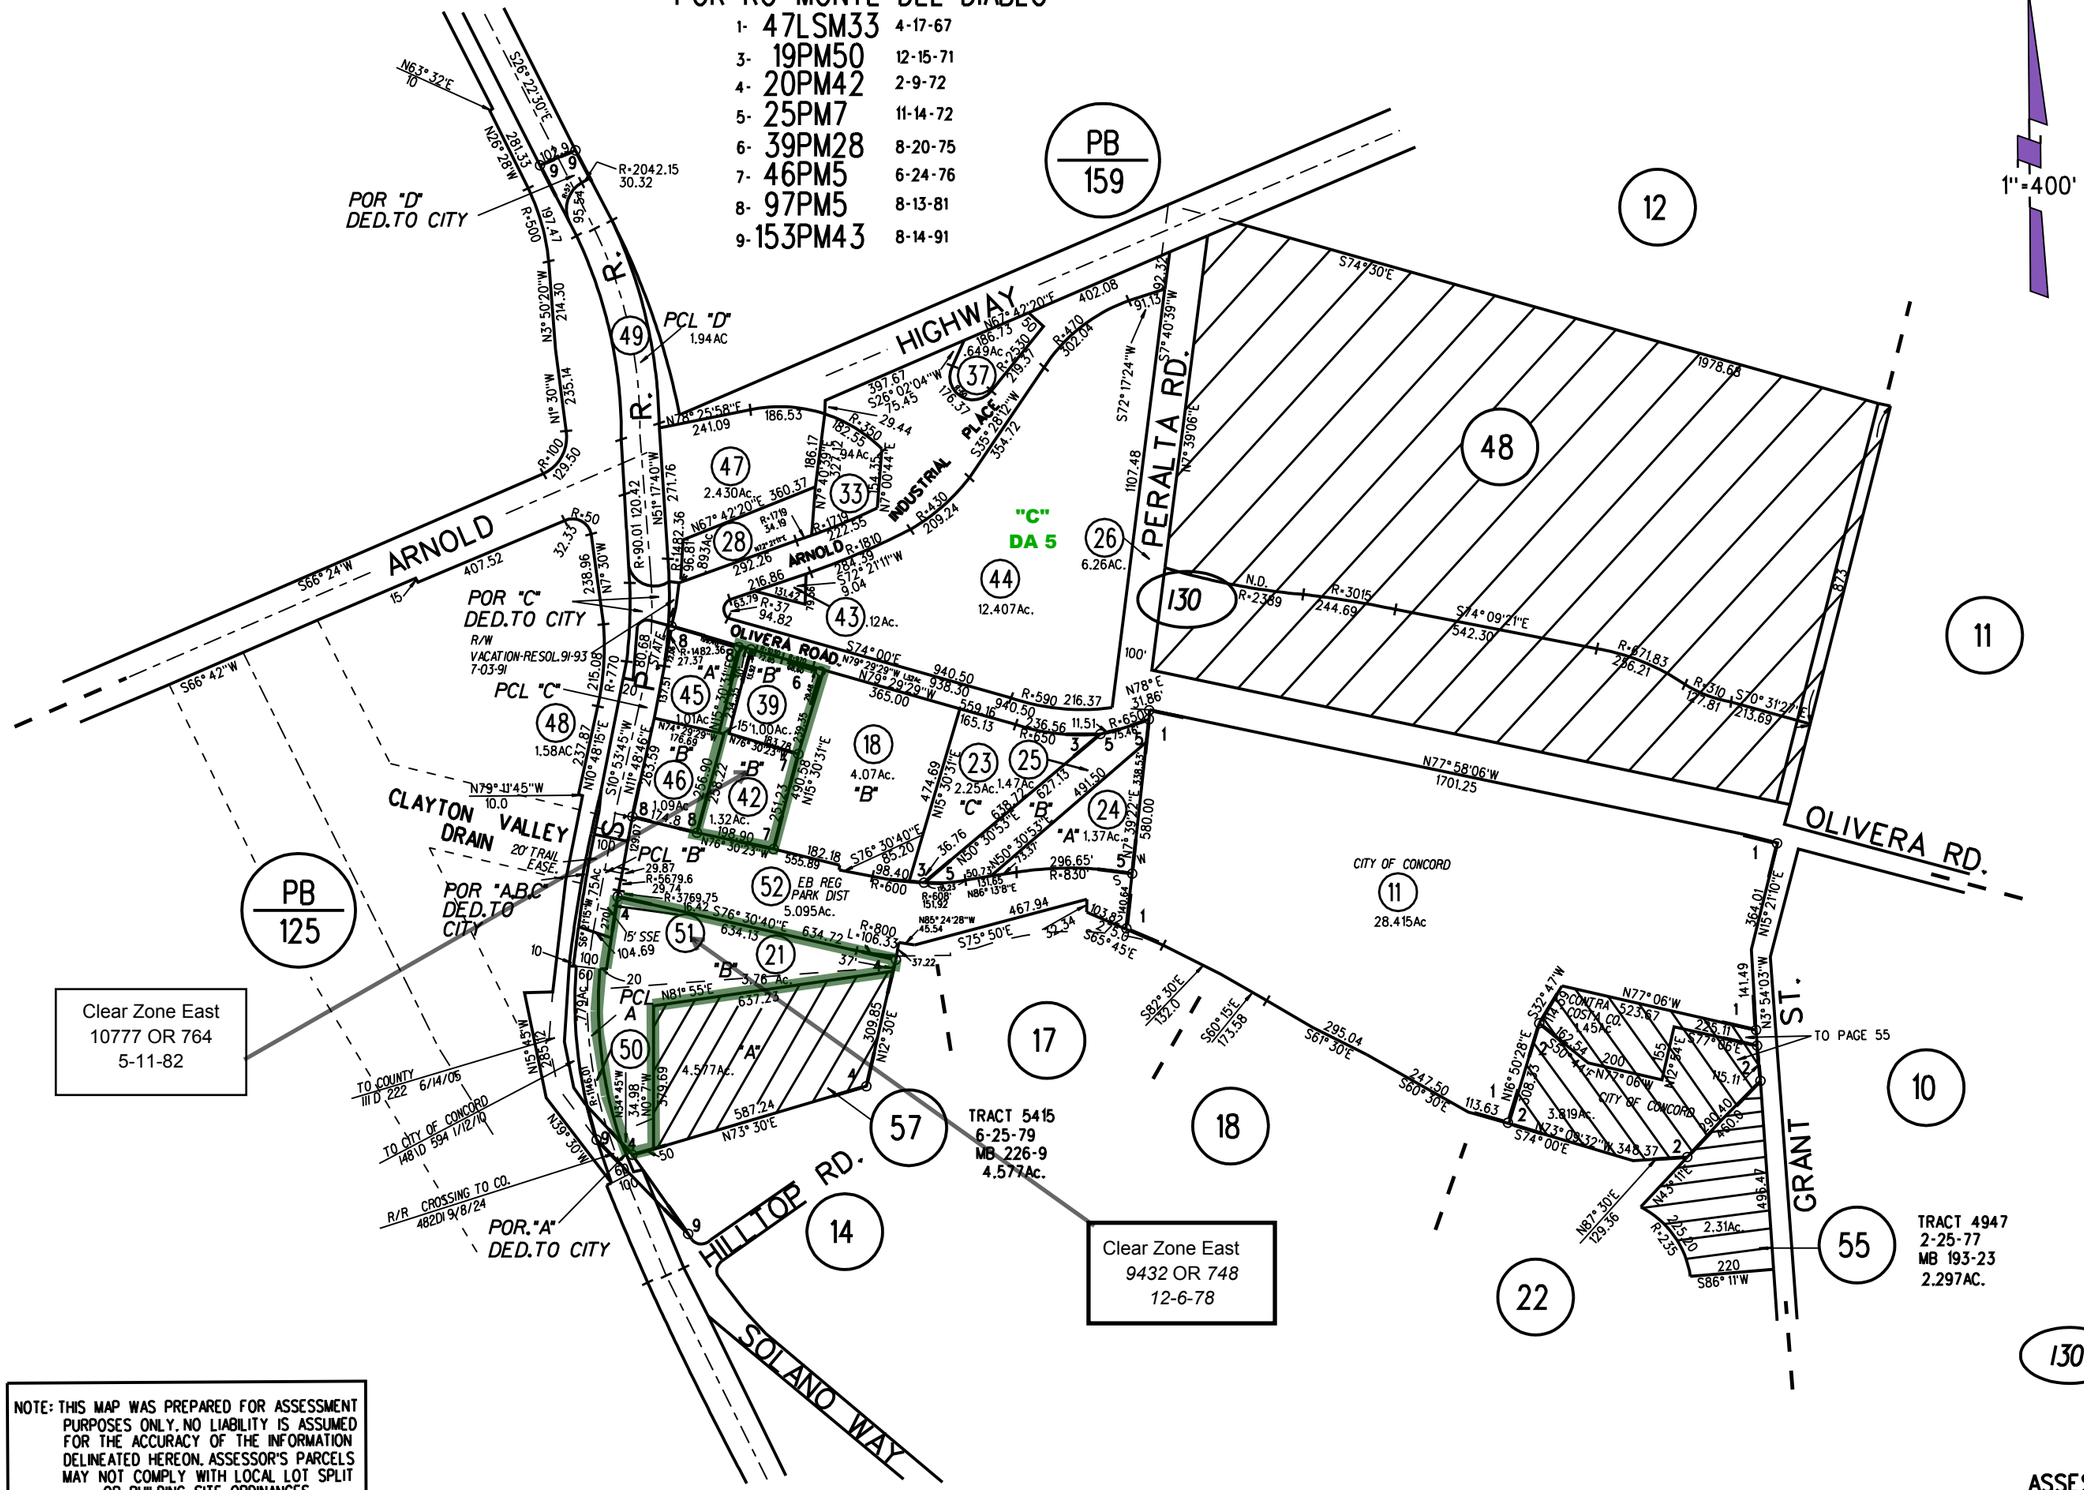

NOTE: THIS MAP WAS PREPARED FOR ASSESSMENT PURPOSES ONLY. NO LIABILITY IS ASSUMED FOR THE ACCURACY OF THE INFORMATION DELINEATED HEREON. ASSESSOR'S PARCELS MAY NOT COMPLY WITH LOCAL LOT SPLIT OR BUILDING SITE ORDINANCES.

7-10

ASSESSOR'S MAP
BOOK 110 PAGE 13
CONTRA COSTA COUNTY, CALIF.