RANCHO LAS JUNTAS

A-1990 ROLL SUBD. 6982 CONDO MB 336-43

1 - PRO. 95LSM11 7-27-90

2 - 217PM14 2-9-21 (CONDO)

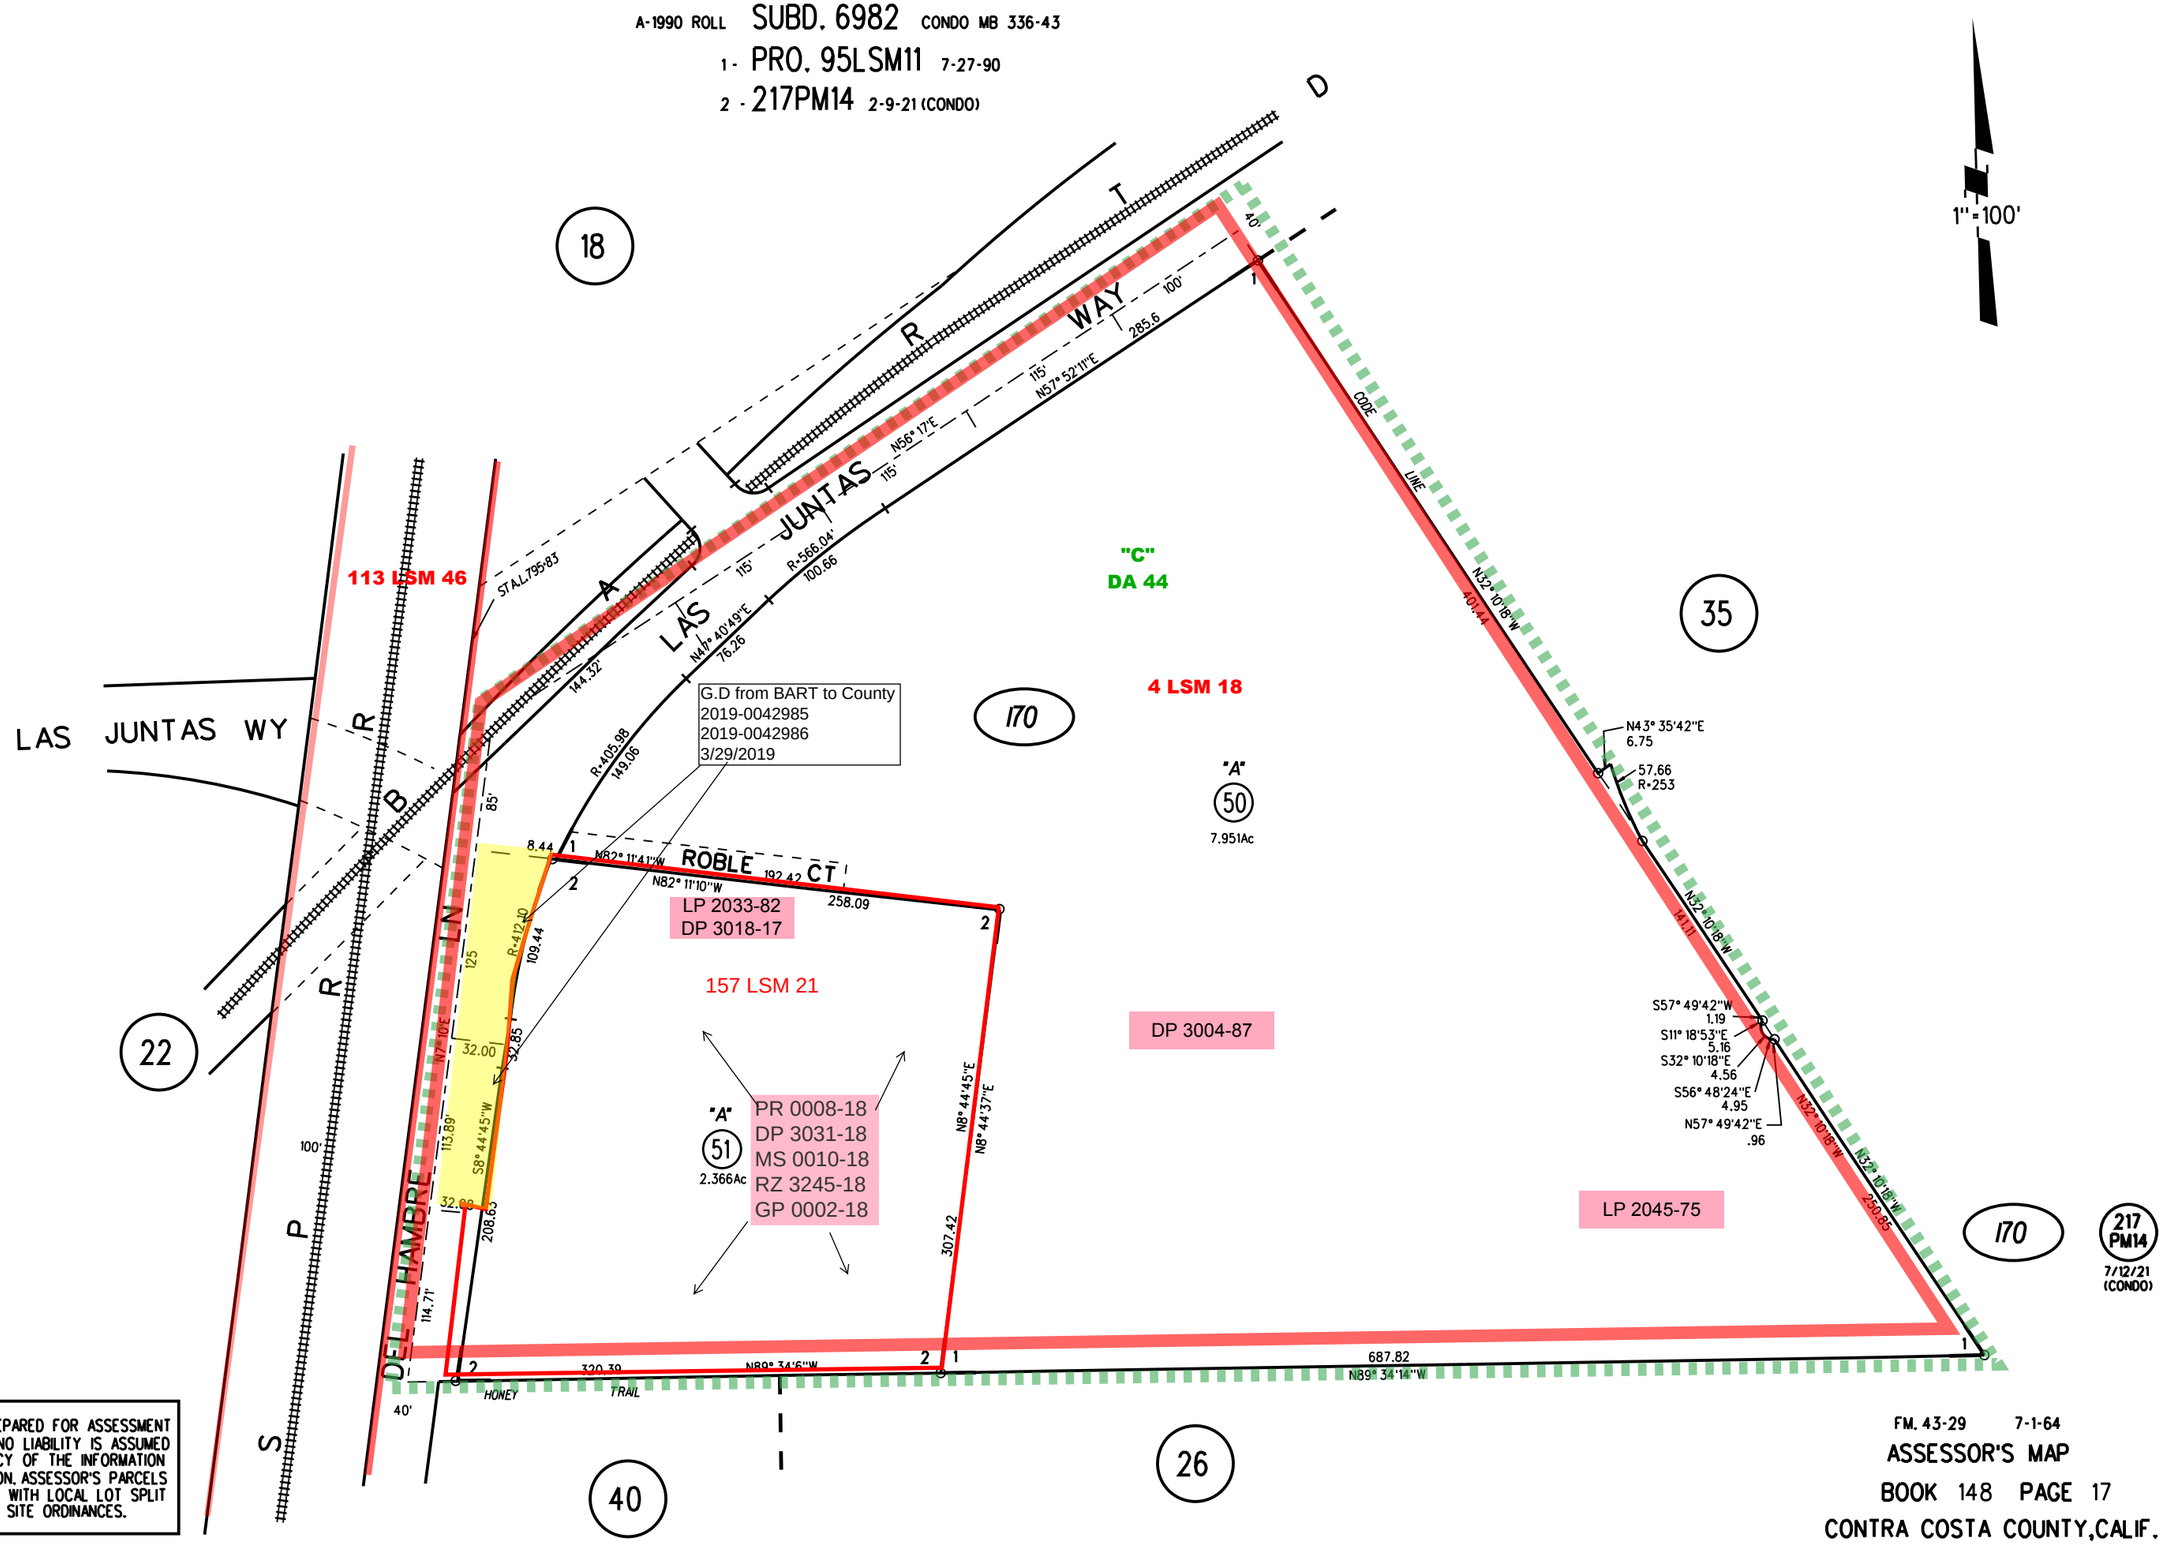

NOTE: THIS MAP WAS PREPARED FOR ASSESSMENT PURPOSES ONLY. NO LIABILITY IS ASSUMED FOR THE ACCURACY OF THE INFORMATION DELINEATED HEREON. ASSESSOR'S PARCELS MAY NOT COMPLY WITH LOCAL LOT SPLIT OR BUILDING SITE ORDINANCES.

FM. 43-29 7-1-64

ASSESSOR'S MAP

BOOK 148 PAGE 17

CONTRA COSTA COUNTY, CALIF.

Sanborn Date : 23/04/1999