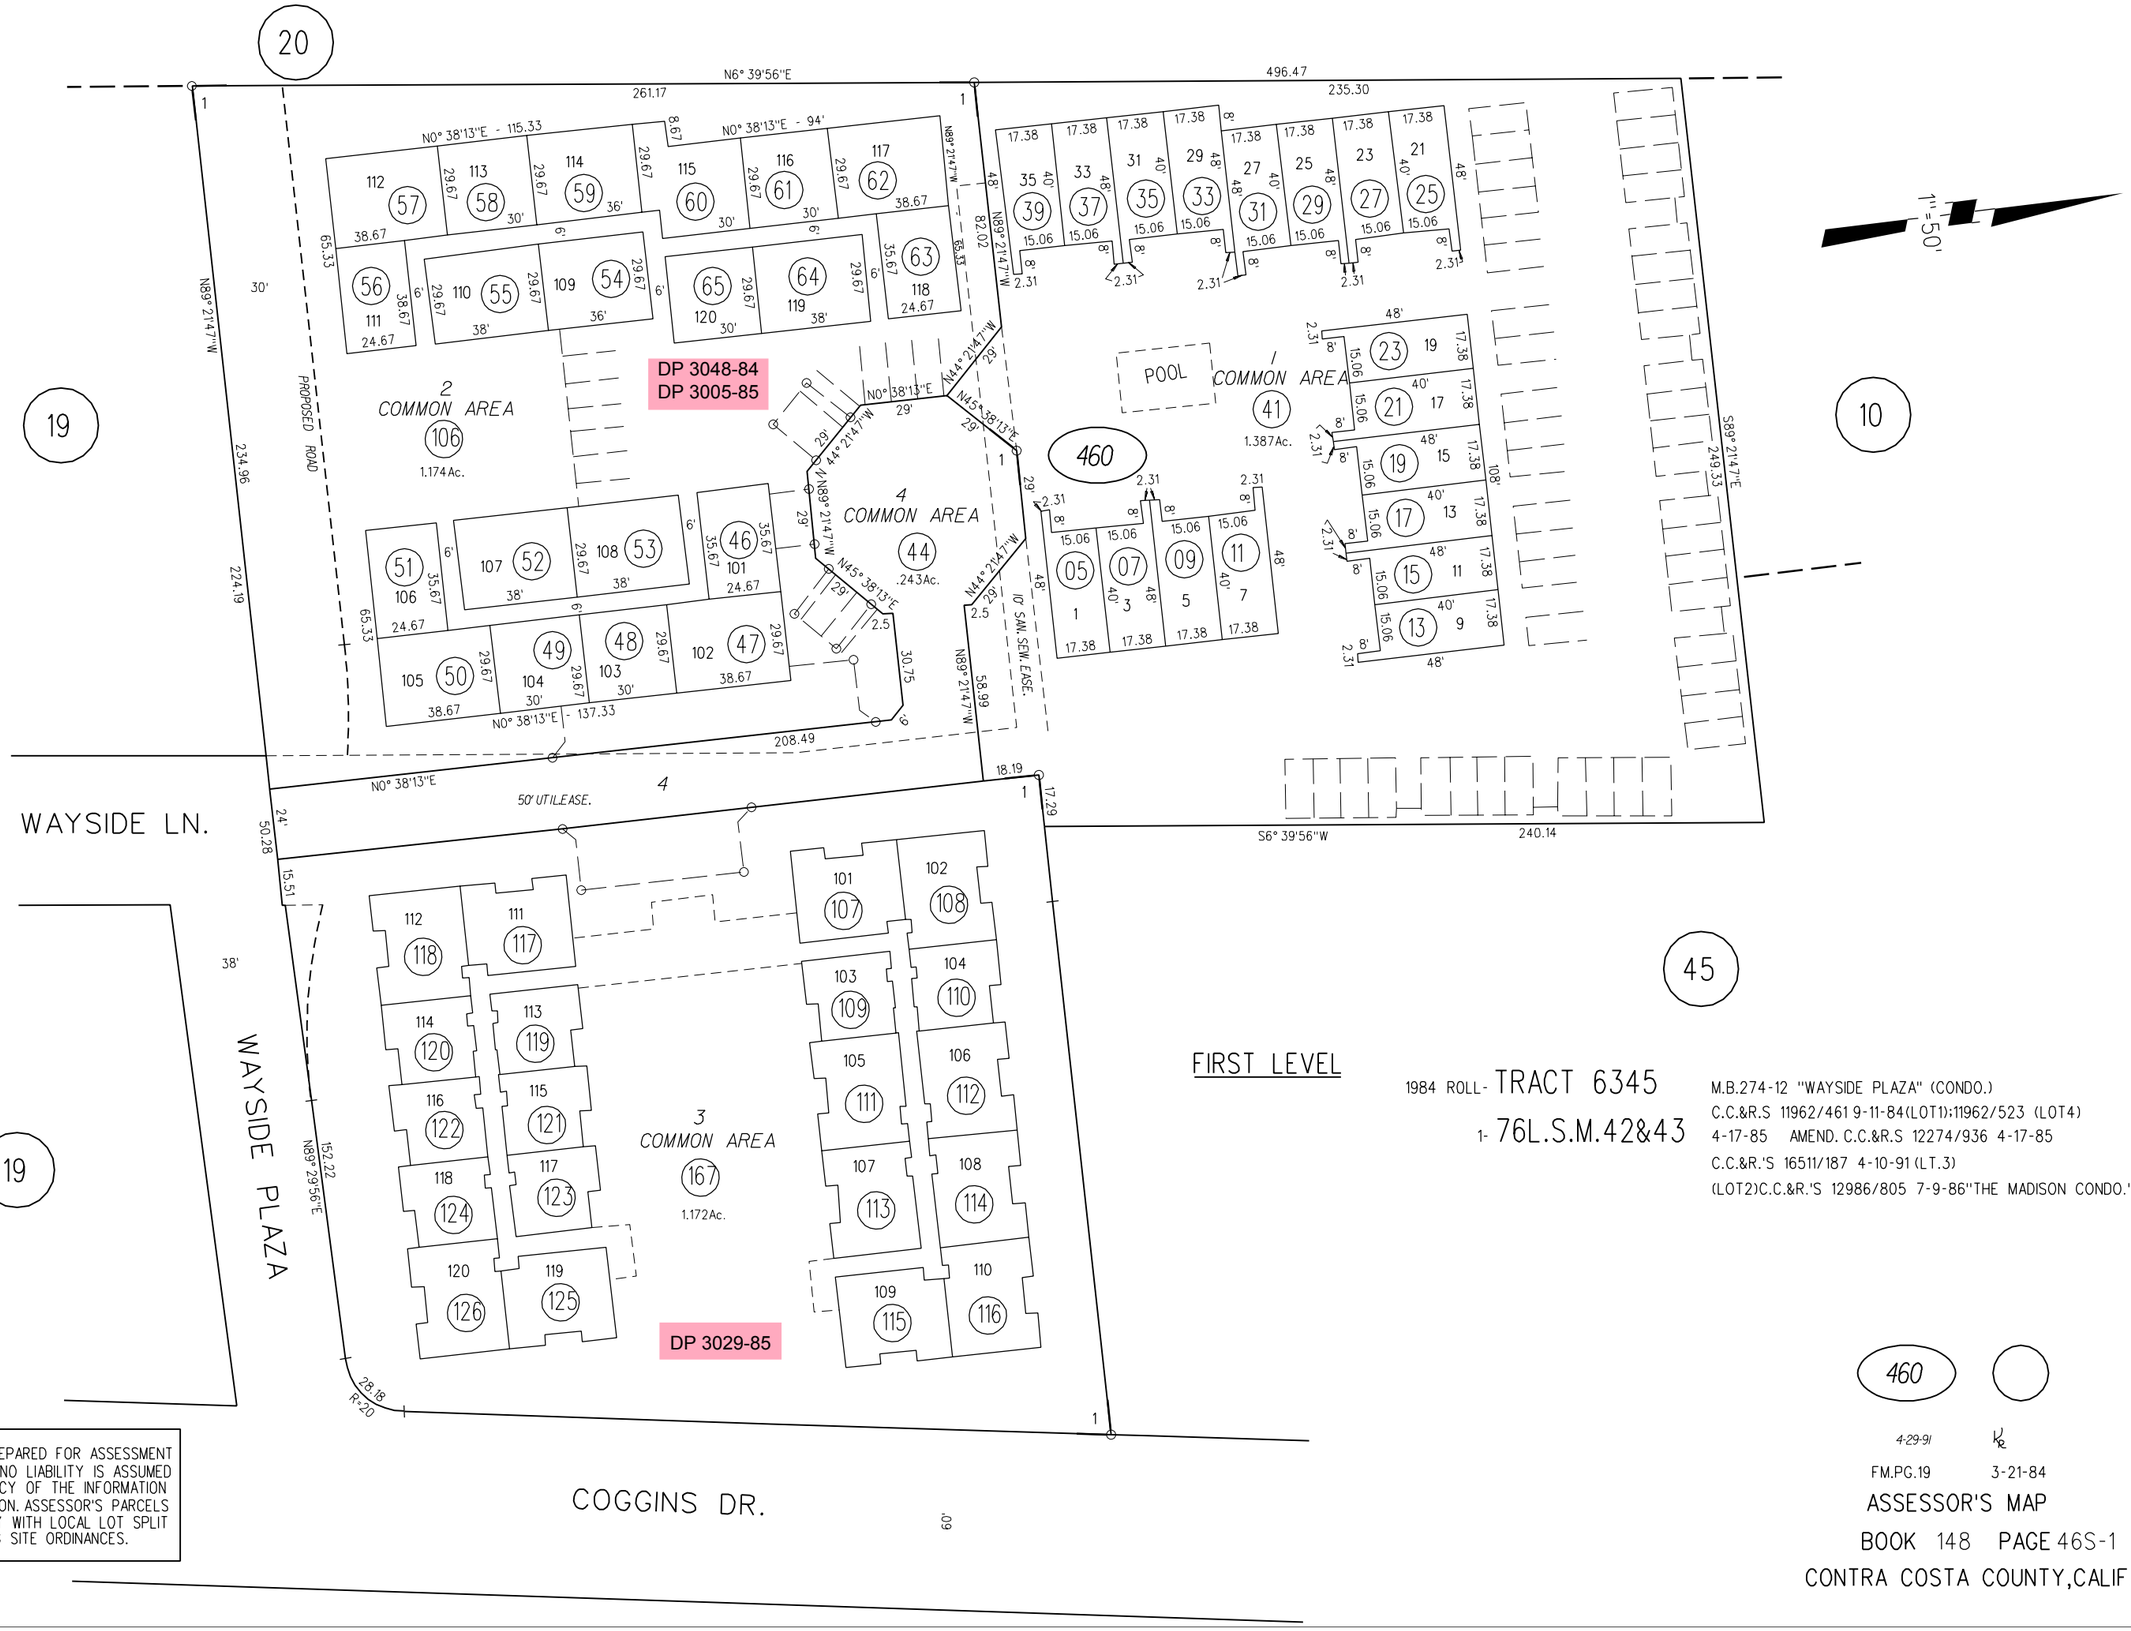

FIRST LEVEL

1984 ROLL- TRACT 6345

1- 76L.S.M.42&43

M.B.274-12 "WAYSIDE PLAZA" (CONDO.)
C.C.&R.S 11962/461 9-11-84(LOT1);11962/523 (LOT4)
4-17-85 AMEND. C.C.&R.S 12274/936 4-17-85
C.C.&R.'S 16511/187 4-10-91 (LT.3)
(LOT2)C.C.&R.'S 12986/805 7-9-86"THE MADISON CONDO."

NOTE: THIS MAP WAS PREPARED FOR ASSESSMENT PURPOSES ONLY. NO LIABILITY IS ASSUMED FOR THE ACCURACY OF THE INFORMATION DELINEATED HEREON. ASSESSOR'S PARCELS MAY NOT COMPLY WITH LOCAL LOT SPLIT OR BUILDING SITE ORDINANCES.

460

4-29-91 KR

FM.PG.19 3-21-84

ASSESSOR'S MAP
BOOK 148 PAGE 46S-1
CONTRA COSTA COUNTY, CALIF.