POR RANCHO LAS JUNTAS

1- 19PM16 11/8/71
2- 46PM21 7/1/76
3- 56PM15 7/7/77
4- 81PM17 9/24/79
5- 124PM41 10/27/86
6- 145PM28 2/27/90
7- 174PM29 7/16/98

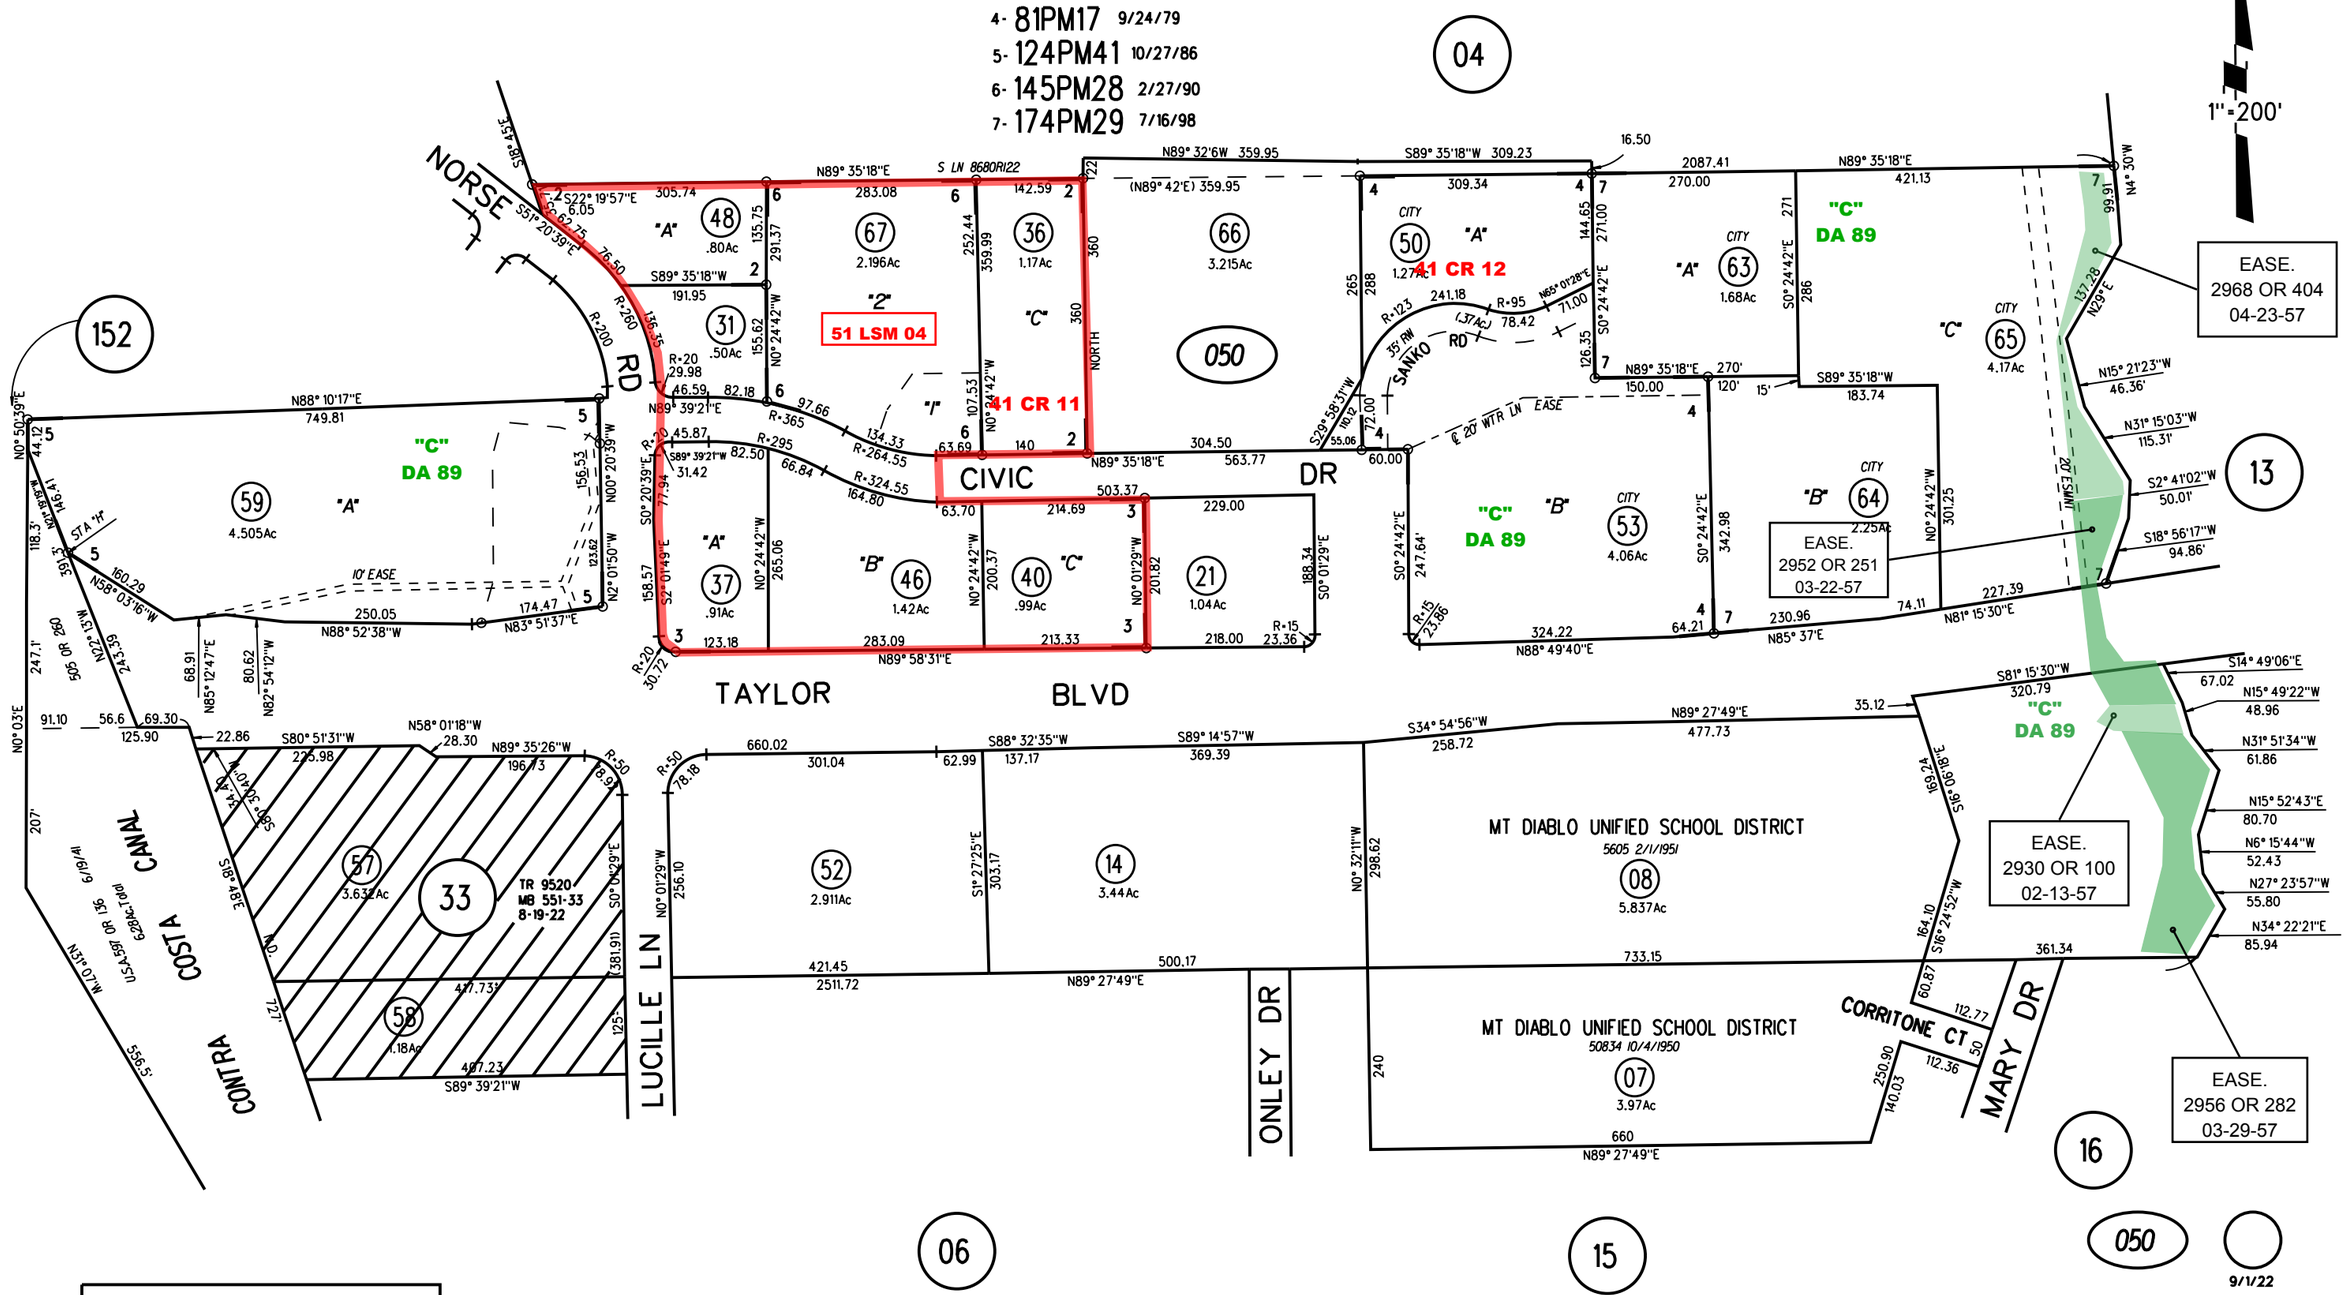

NOTE: THIS MAP WAS PREPARED FOR ASSESSMENT PURPOSES ONLY. NO LIABILITY IS ASSUMED FOR THE ACCURACY OF THE INFORMATION DELINEATED HEREON. ASSESSOR'S PARCELS MAY NOT COMPLY WITH LOCAL LOT SPLIT OR BUILDING SITE ORDINANCES.

52-32

ASSESSOR'S MAP
BOOK 153 PAGE 5
CONTRA COSTA COUNTY, CALIF.

Sanborn Date : 14/05/1999