RANCHO SAN RAMON
N ½ SEC 12 T1S R 2W MDB&M

1- 117 PM 7 7-10-85
2- 122 PM 8 4-8-86
3- 134 PM 45 8-2-88
4- 136 PM 25 10-25-88
5- 139 PM 16 4-7-89
6- 149 PM 30 11-8-90
7- 183 PM 38 4-25-02

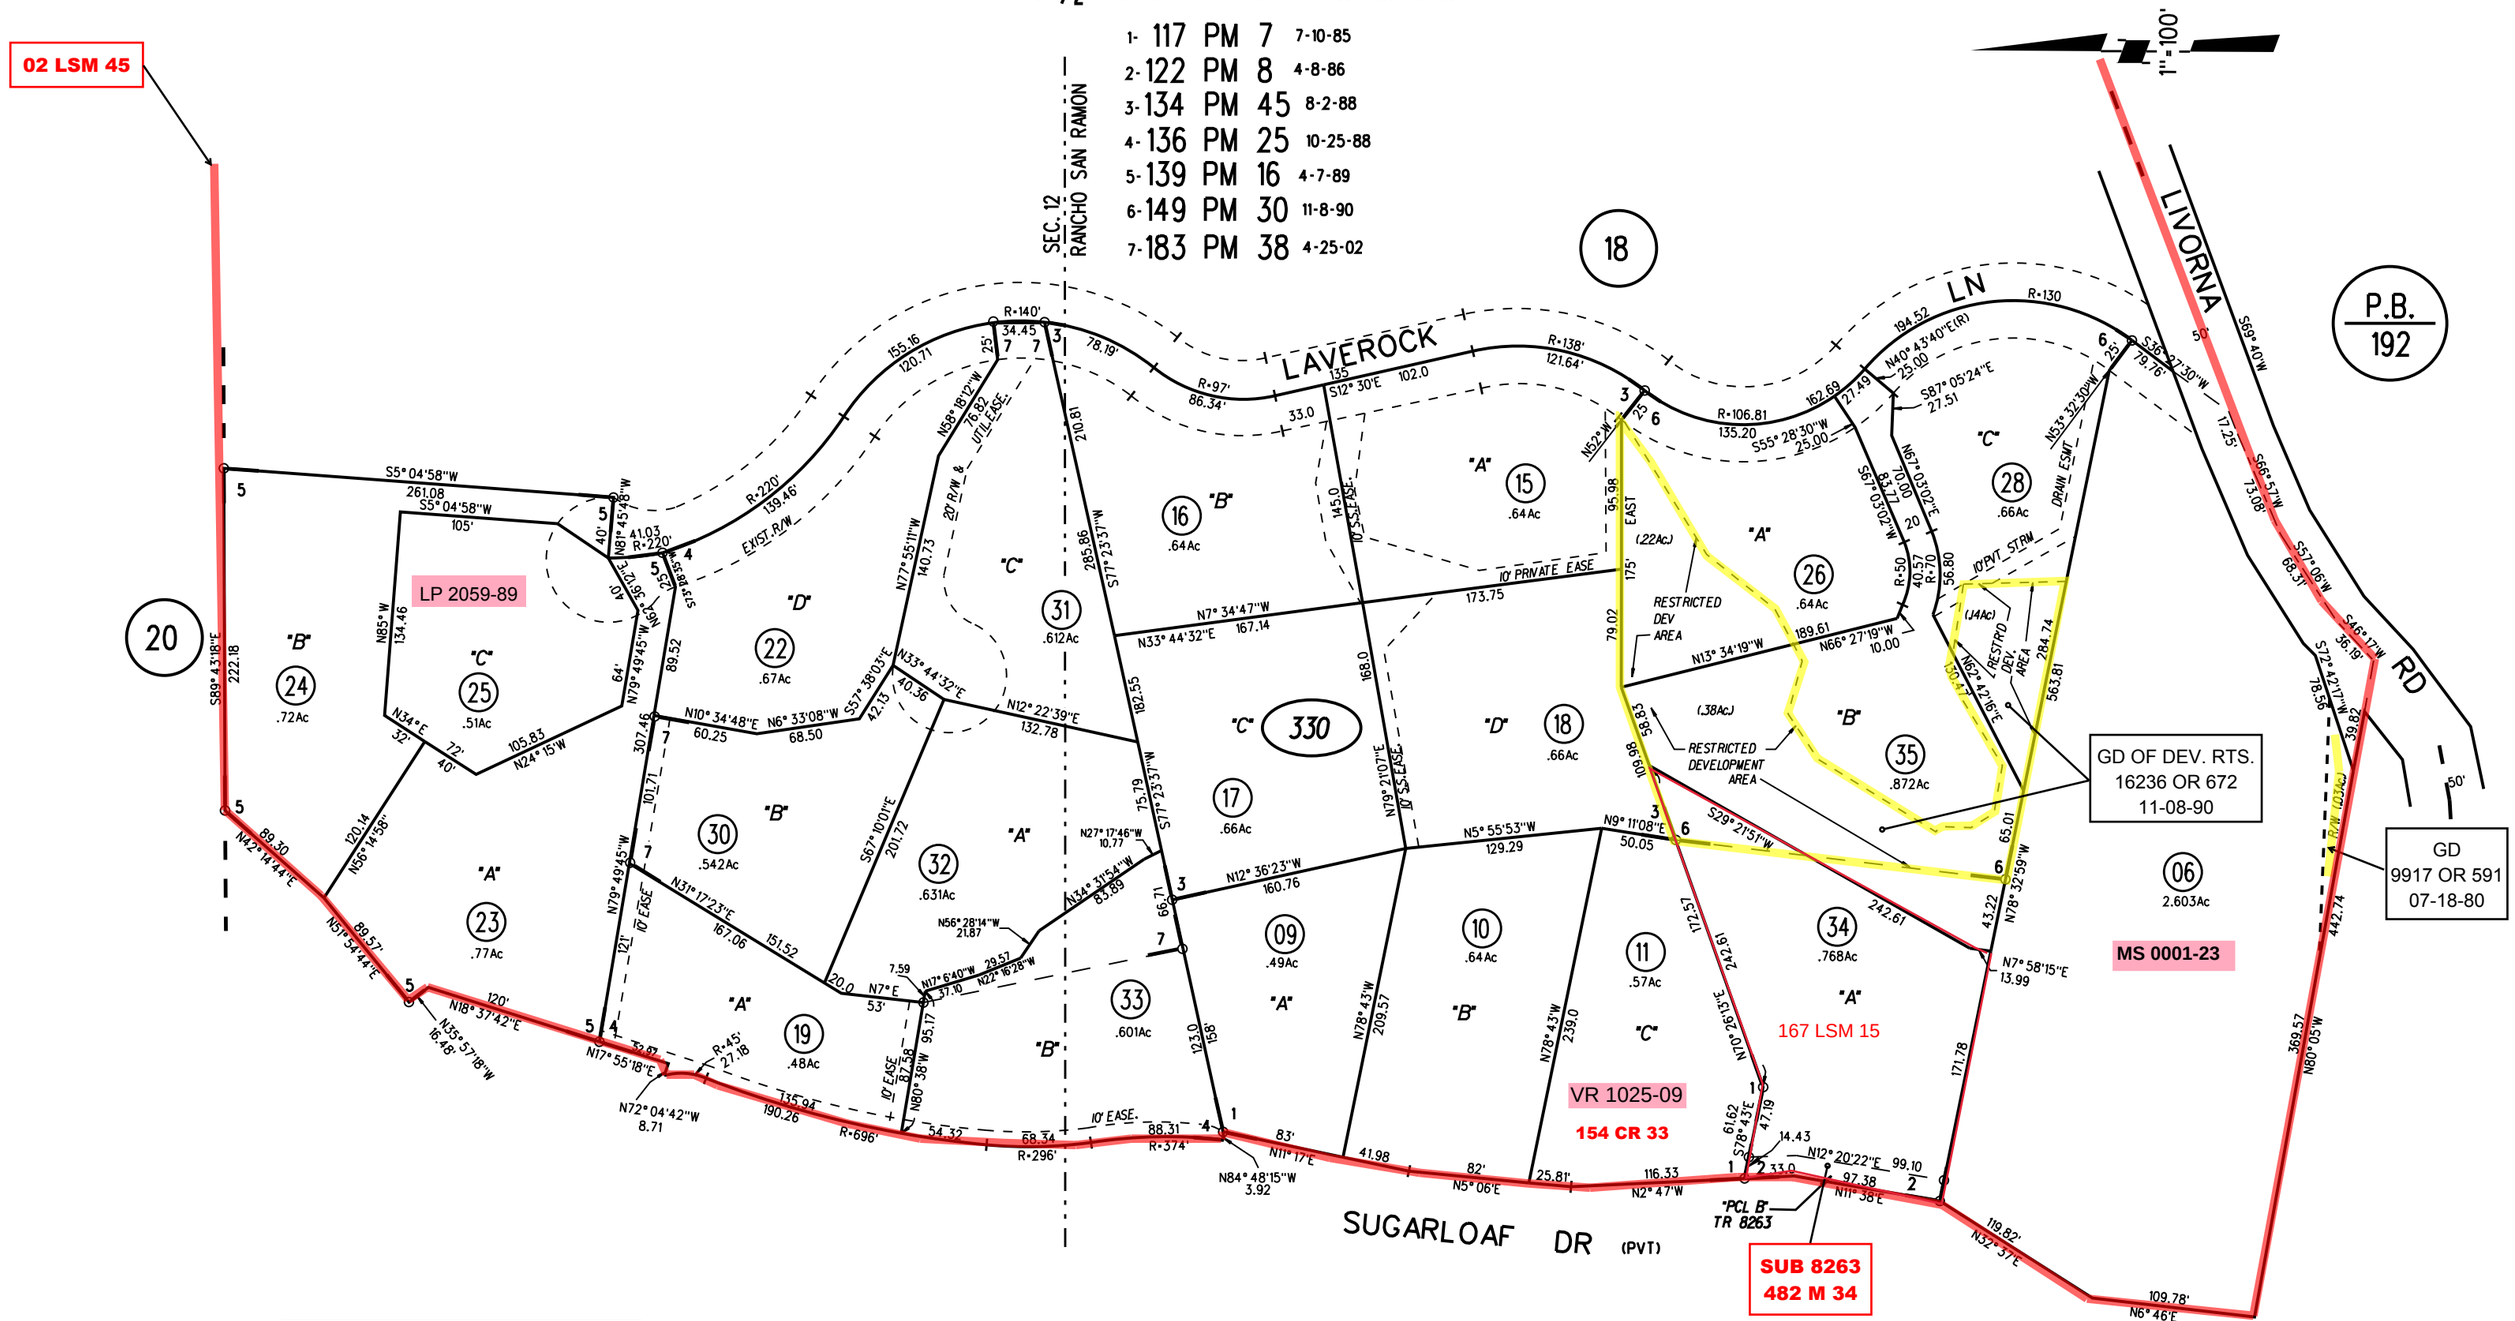

NOTE: THIS MAP WAS PREPARED FOR ASSESSMENT PURPOSES ONLY. NO LIABILITY IS ASSUMED FOR THE ACCURACY OF THE INFORMATION DELINEATED HEREON. ASSESSOR'S PARCELS MAY NOT COMPLY WITH LOCAL LOT SPLIT OR BUILDING SITE ORDINANCES.

17 330 34-35

1/16/19

ASSESSOR'S MAP
BOOK 187 PAGE 33
CONTRA COSTA COUNTY, CALIF.