1970 ROLL TRACT 3960 (MUTUAL 22) M.B. 129-15

TO BK. 190-05

NOTE:
1-THE 43 PCLS. COMPRISE ALL OF THE REAL PROPERTY IN TR-3960.
2-EACH PARCEL CONSISTS OF A FEE INTEREST IN THE SPACE SHOWN WITHIN THE SOLID LINES AND AN UNDIVIDED FRACTIONAL INTEREST IN THE COMMON AREA.
3-SEE THE COVENANTS, CONDITIONS AND RESTRICTIONS. 6176 OR 395

1" = 100'

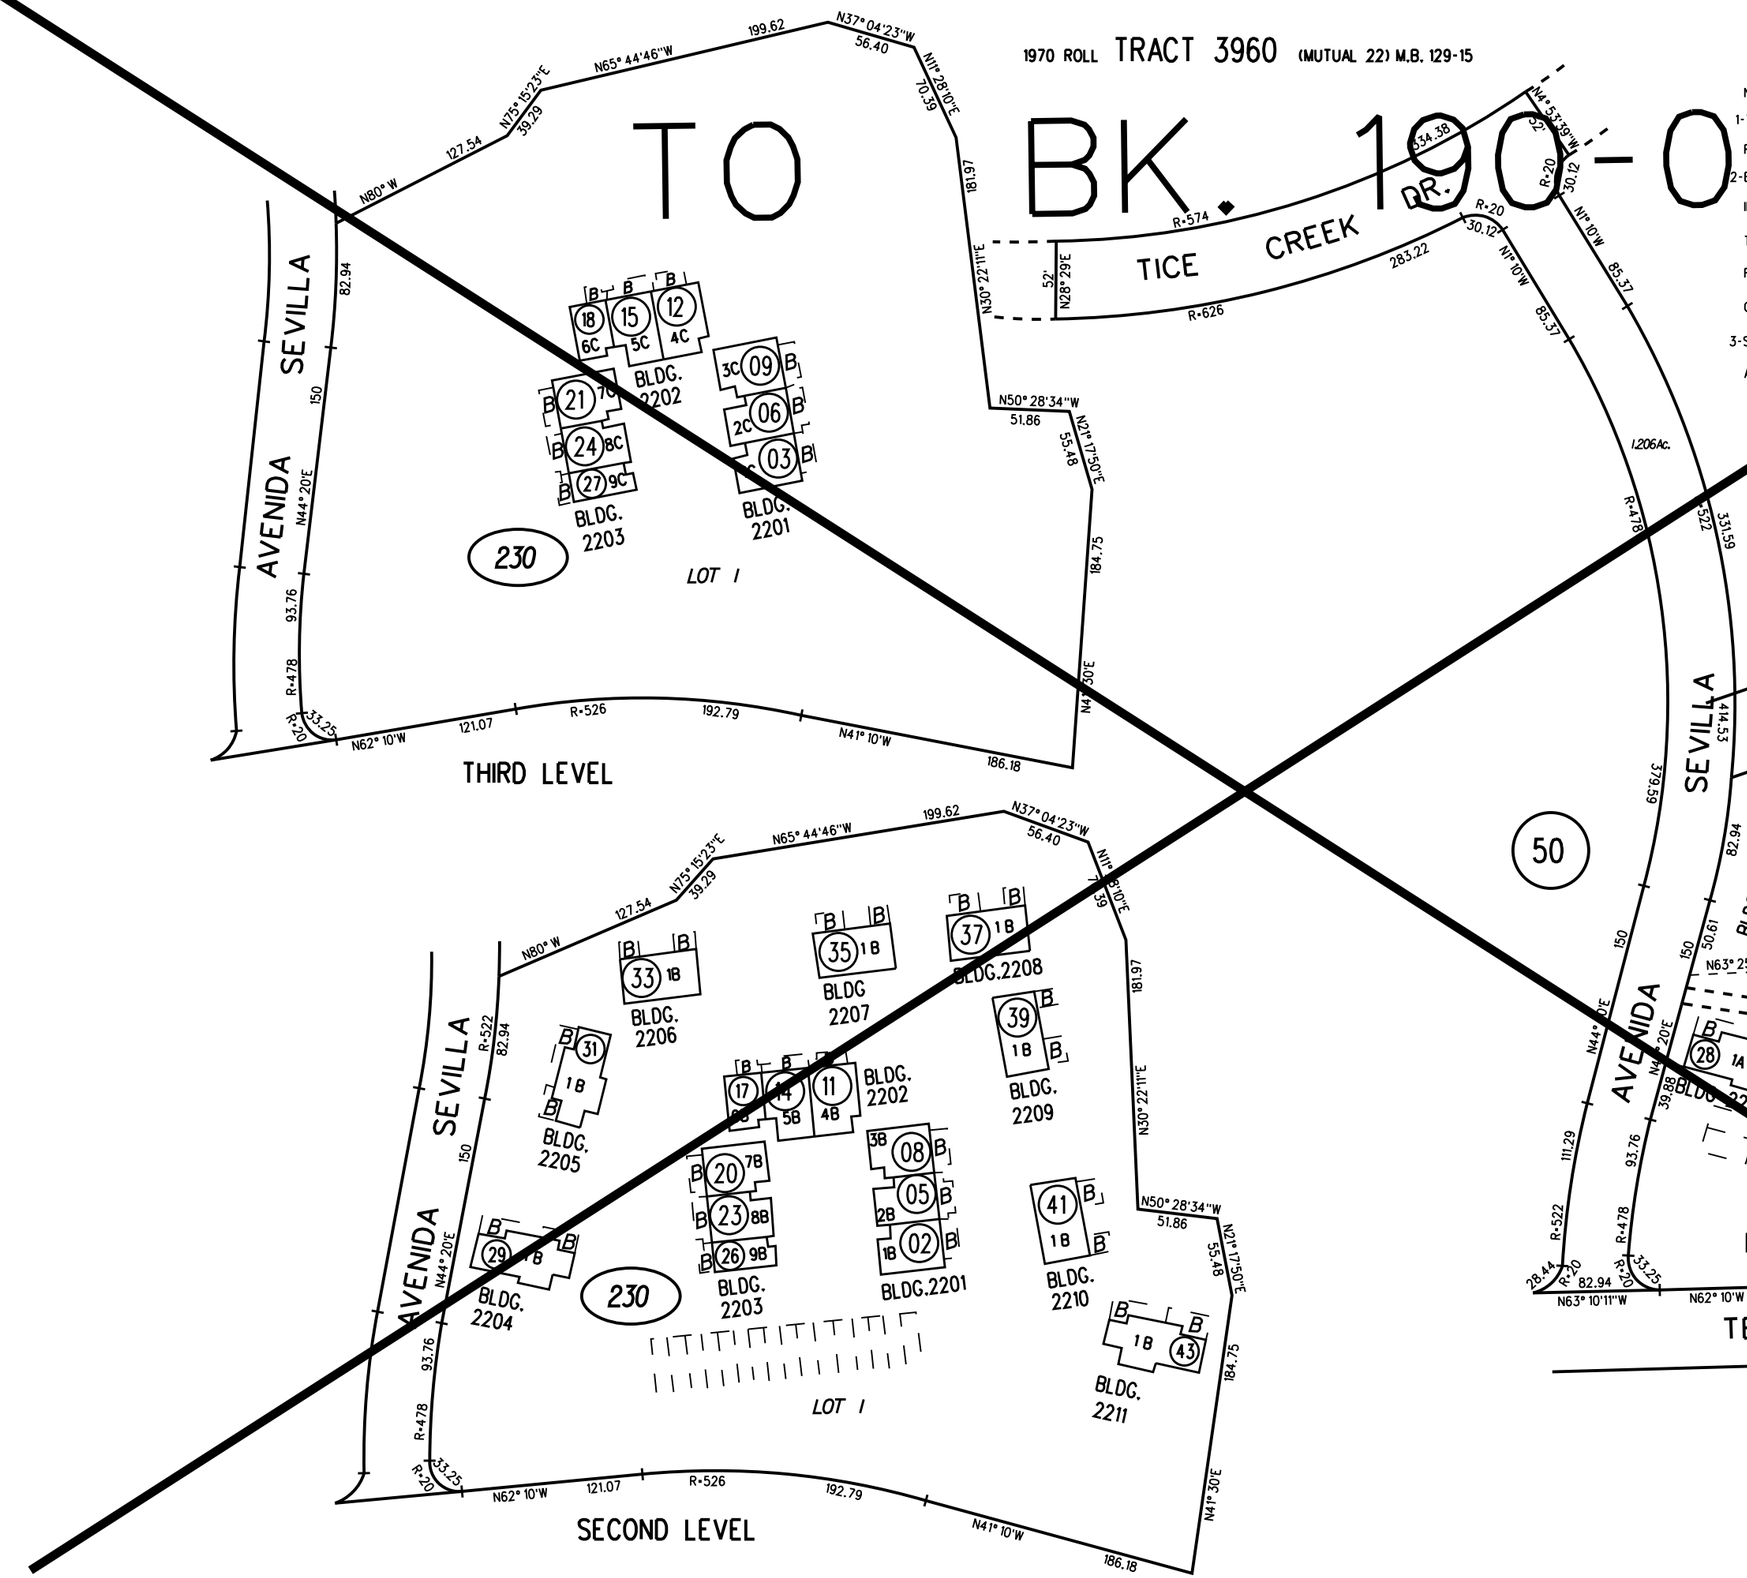

NOTE:
FOR M/R SEE PAGE 12

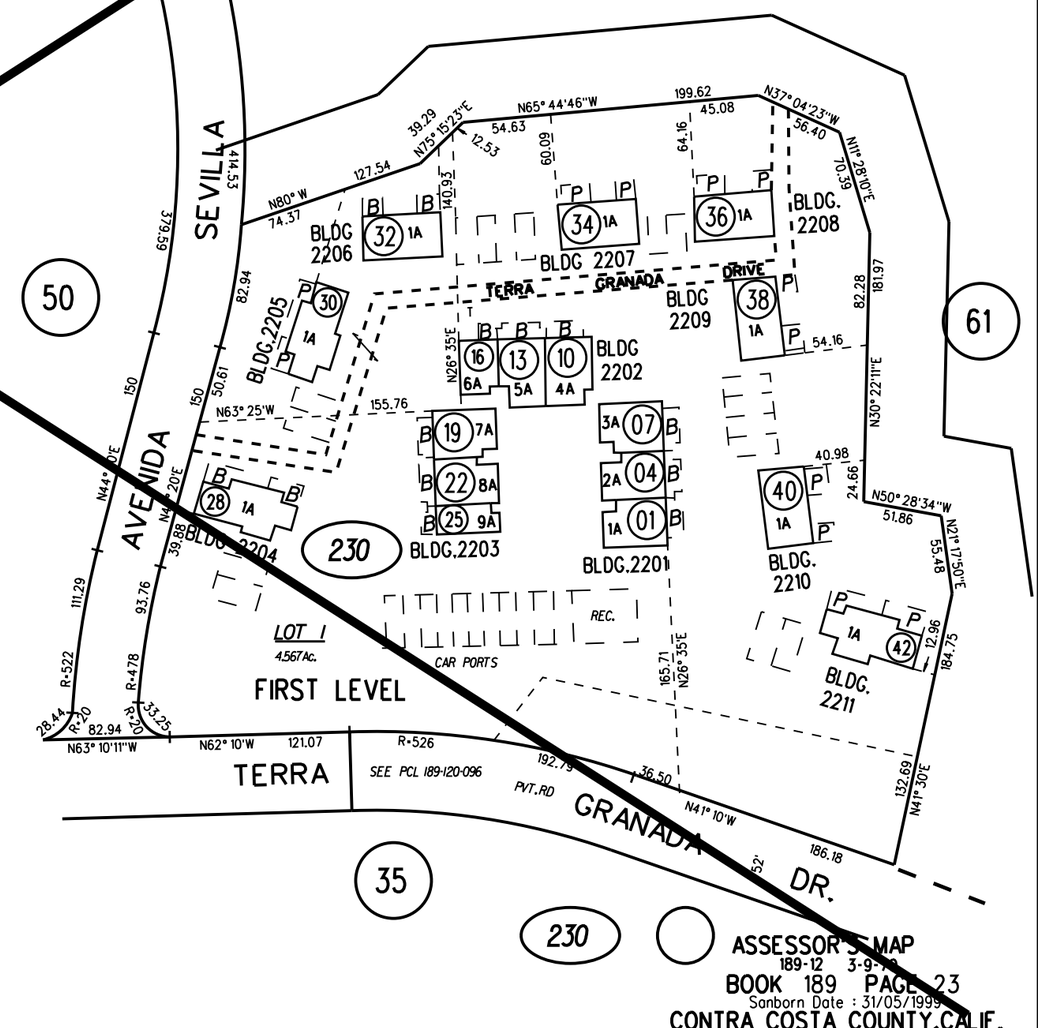

ASSESSOR'S MAP
189-12 3-9-99
BOOK 189 PAGE 23
Sanborn Date : 31/05/1999
CONTRA COSTA COUNTY,CALIF.