POR. NW 1/4 SEC. 21 T.1S., R.1W., M.D.B.M.

A-1997 ROLL- TRACT 7477 M.B. 388-33

B- POR TRACT 8641 MB 493-33 8/10/2006

C- POR TRACT 8919 MB 509-26 6/26/2009

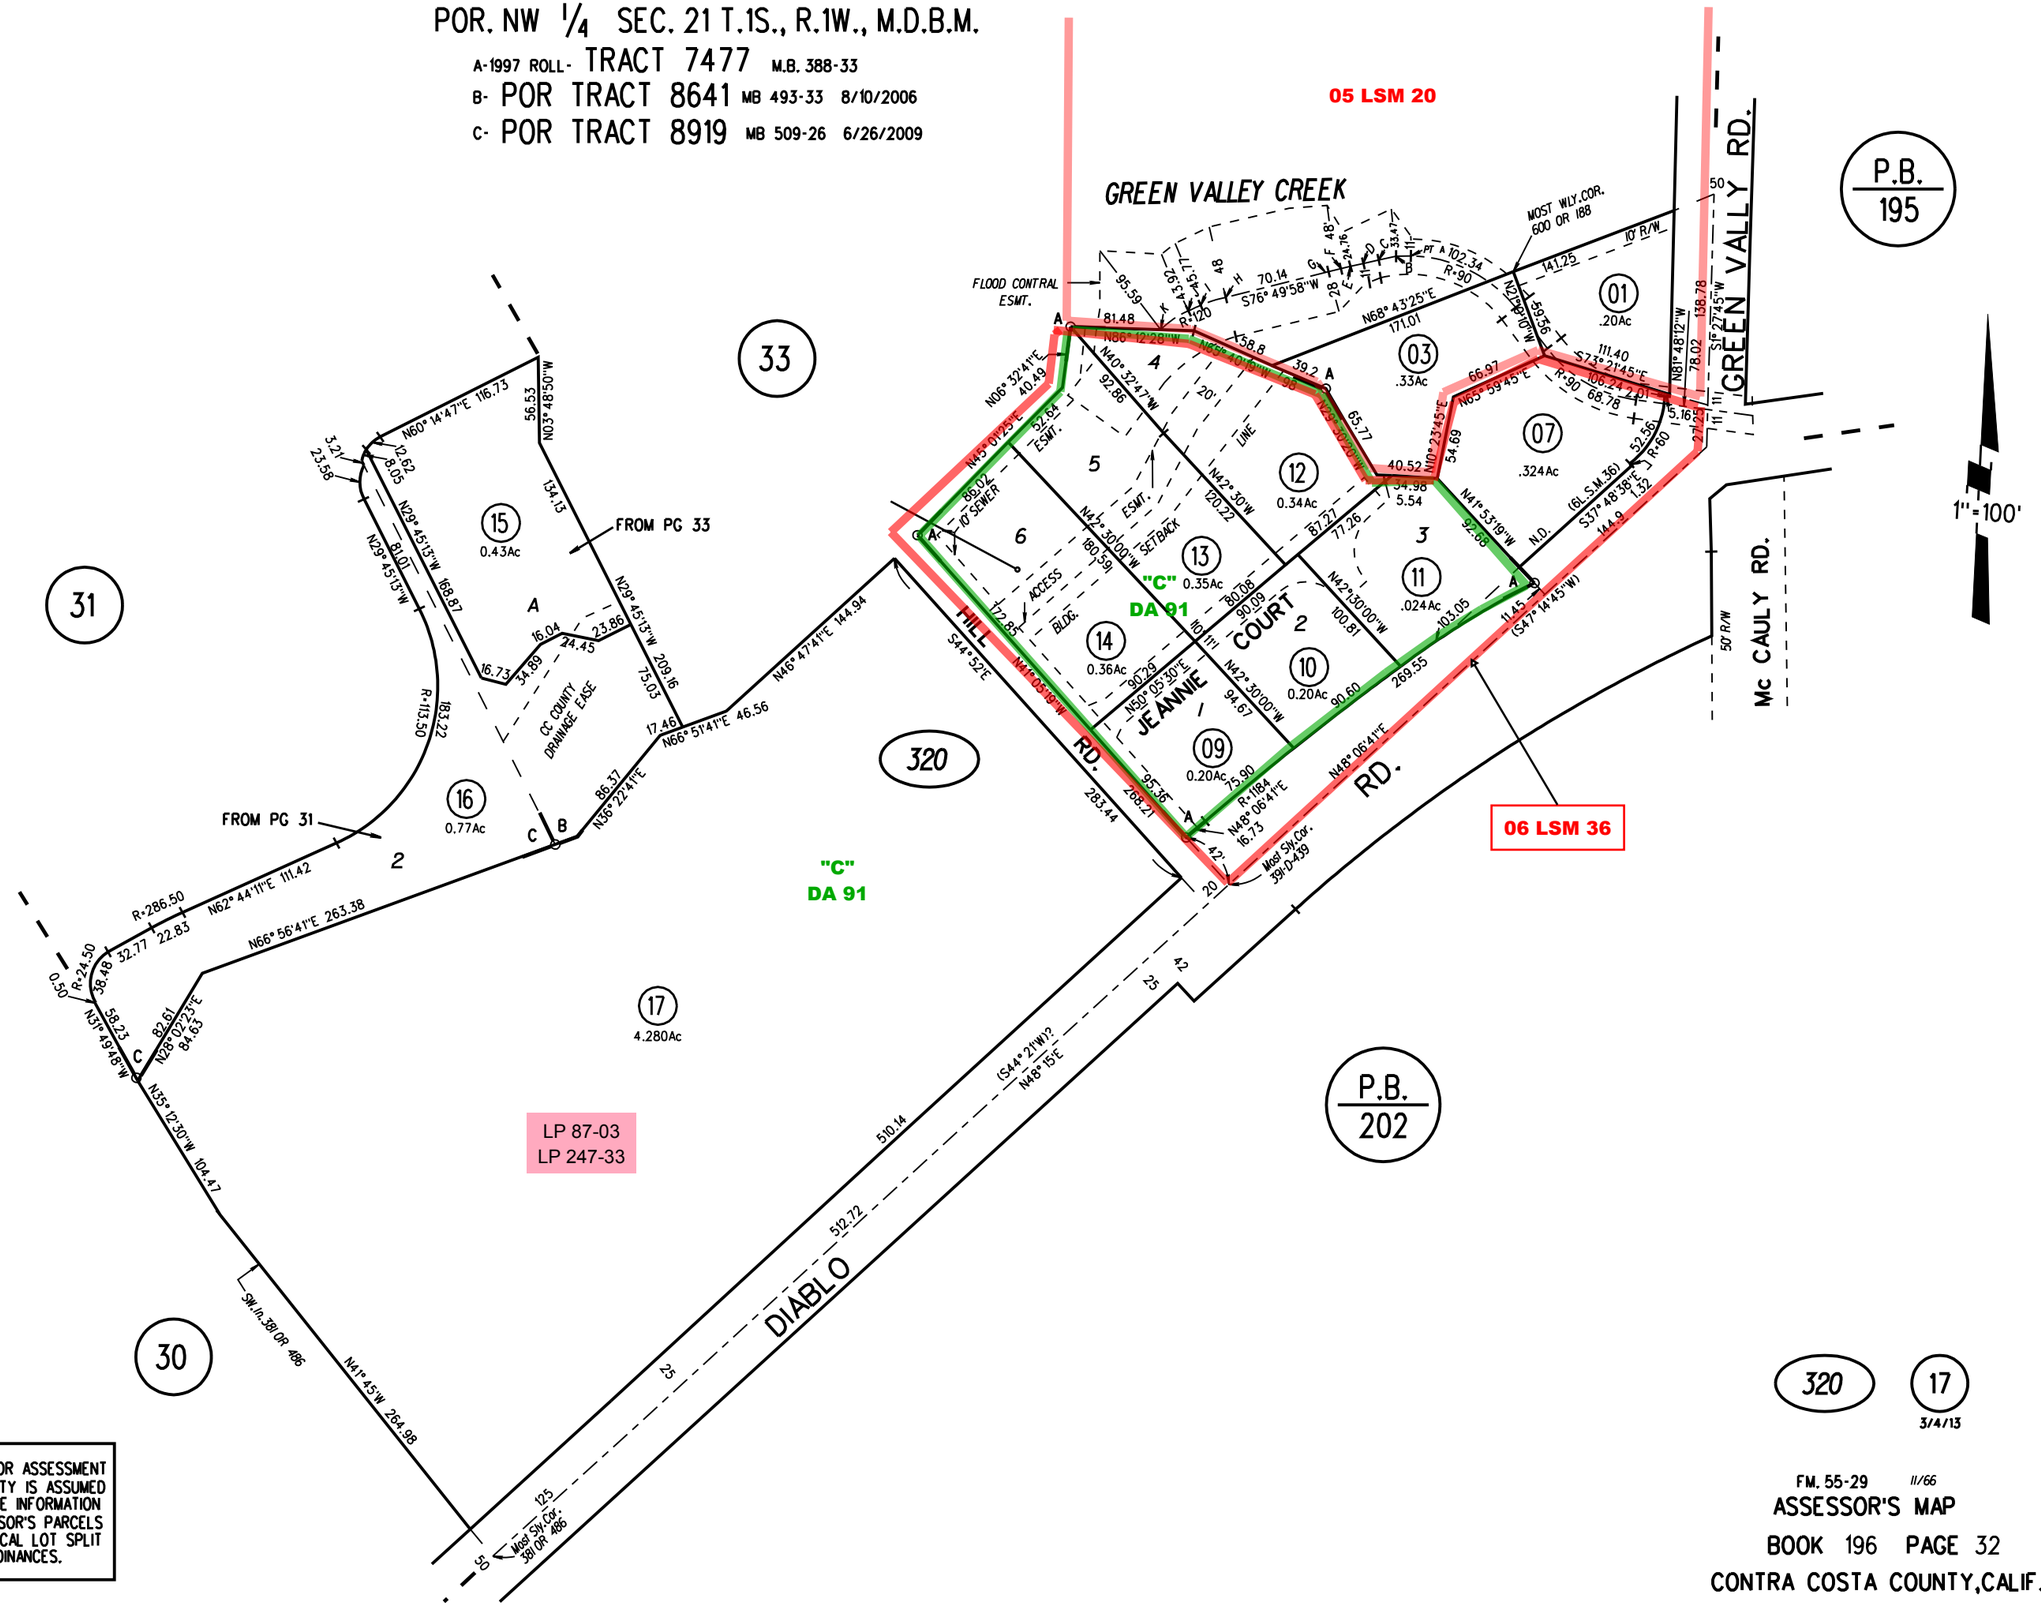

NOTE: THIS MAP WAS PREPARED FOR ASSESSMENT PURPOSES ONLY. NO LIABILITY IS ASSUMED FOR THE ACCURACY OF THE INFORMATION DELINEATED HEREON. ASSESSOR'S PARCELS MAY NOT COMPLY WITH LOCAL LOT SPLIT OR BUILDING SITE ORDINANCES.

320 17 3/4/13

FM. 55-29 11/66

ASSESSOR'S MAP

BOOK 196 PAGE 32

CONTRA COSTA COUNTY, CALIF.