POR. SEC. 21, T. 1S., R. 1W., M.D.B.M.

A - WILLOWMERE TRACT M.B. 38 - 9

B- 2015 ROLL - TRACT 9335 M.B. 521-17 8/8/14

1 - 220PM17 11-18-22

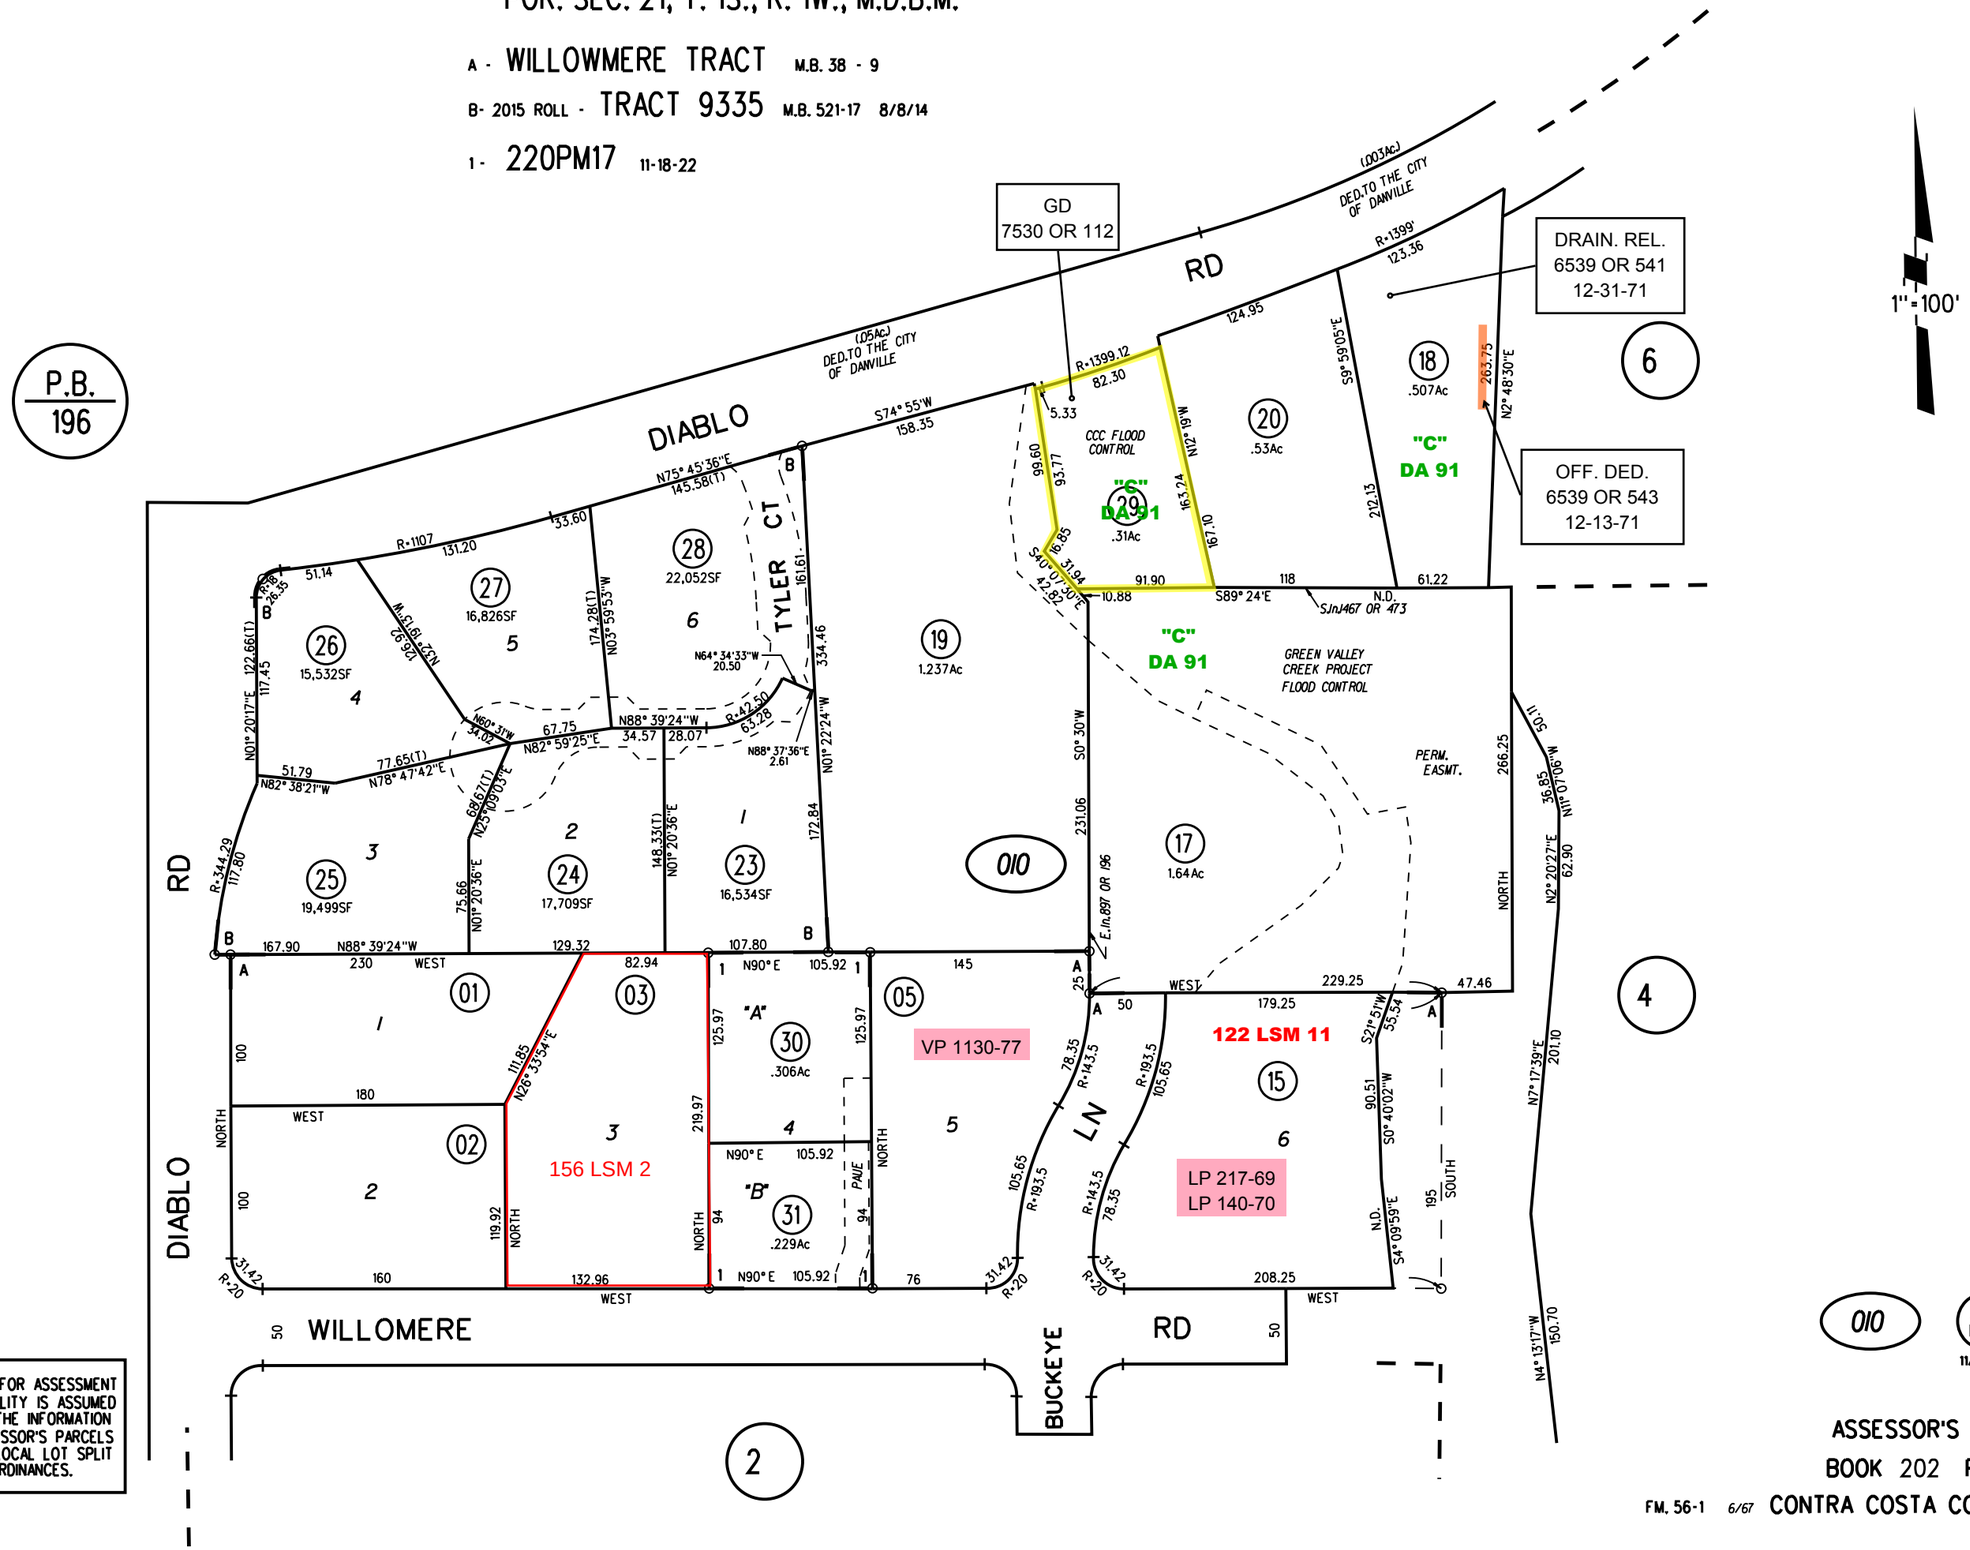

NOTE: THIS MAP WAS PREPARED FOR ASSESSMENT PURPOSES ONLY. NO LIABILITY IS ASSUMED FOR THE ACCURACY OF THE INFORMATION DELINEATED HEREON. ASSESSOR'S PARCELS MAY NOT COMPLY WITH LOCAL LOT SPLIT OR BUILDING SITE ORDINANCES.

ASSESSOR'S MAP
BOOK 202 PAGE 01
FM. 56-1 6/67 CONTRA COSTA COUNTY, CALIF.