A- HARLOW SUBDIVISION MB 9-219 4/24/1913
B- TRACT 3030 MB 95-10 9/19/1963

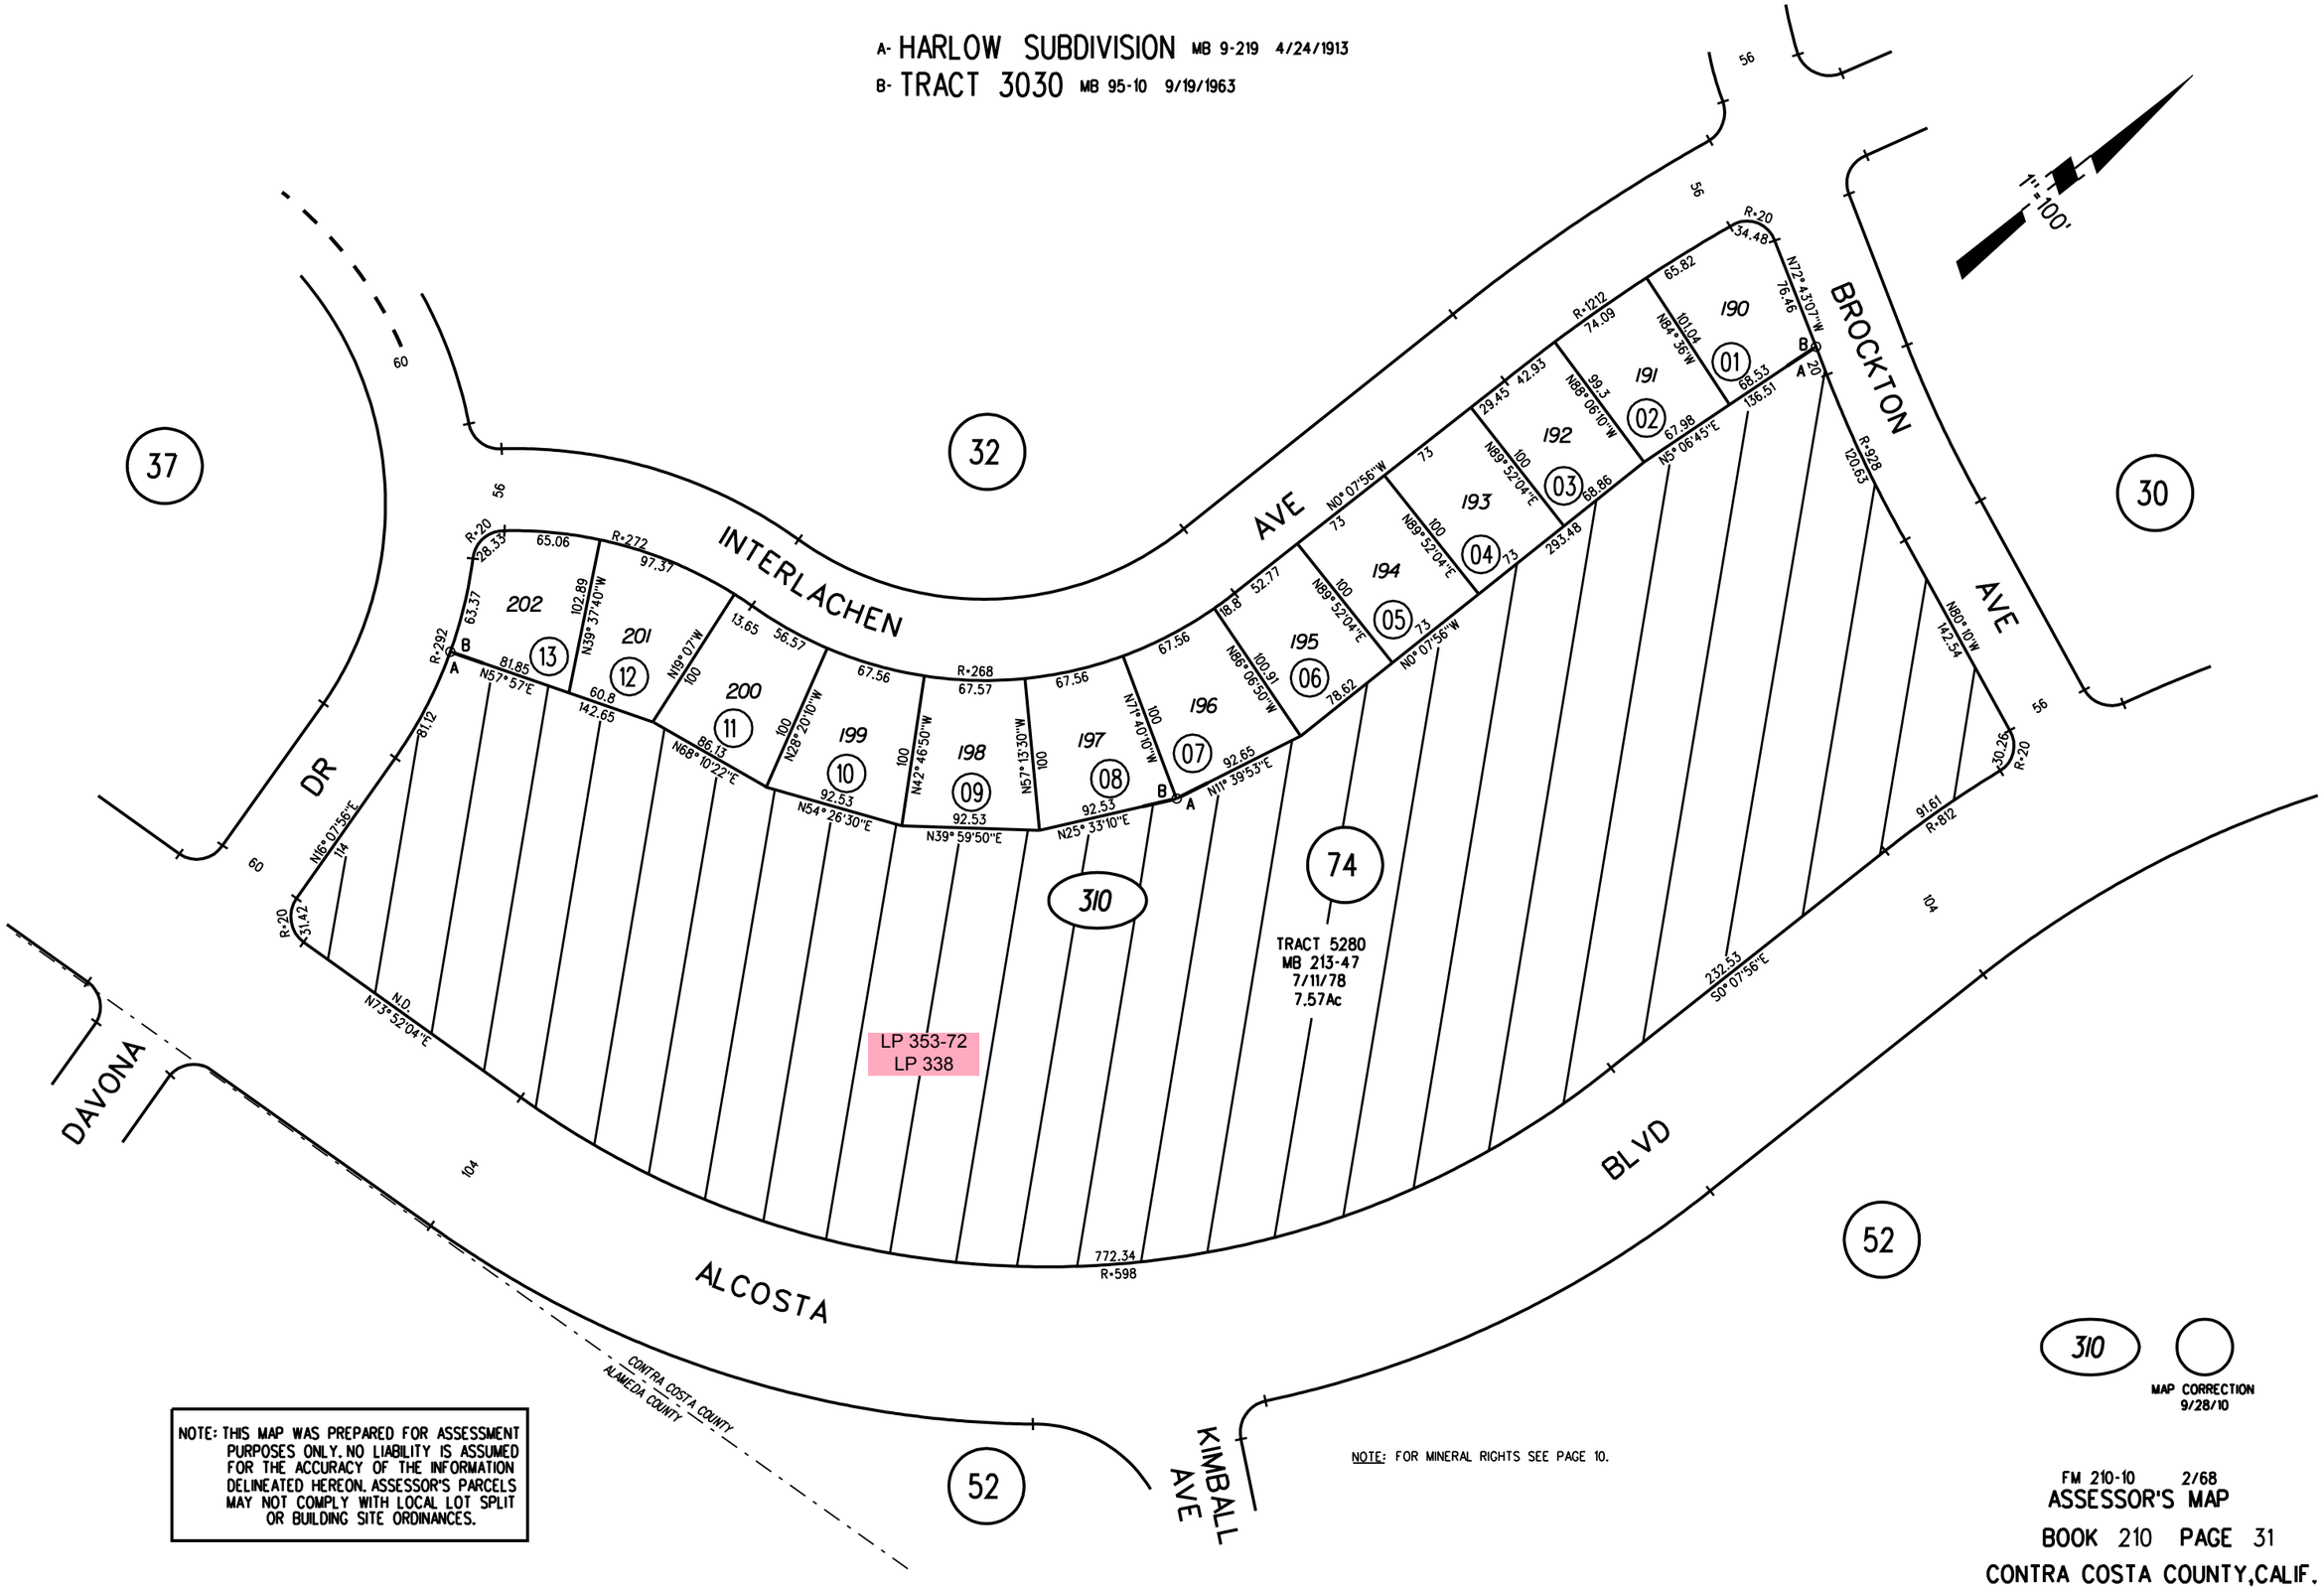

NOTE: THIS MAP WAS PREPARED FOR ASSESSMENT PURPOSES ONLY. NO LIABILITY IS ASSUMED FOR THE ACCURACY OF THE INFORMATION DELINEATED HEREON. ASSESSOR'S PARCELS MAY NOT COMPLY WITH LOCAL LOT SPLIT OR BUILDING SITE ORDINANCES.

NOTE: FOR MINERAL RIGHTS SEE PAGE 10.

FM 210-10 2/68
ASSESSOR'S MAP
BOOK 210 PAGE 31
CONTRA COSTA COUNTY, CALIF.
AMS 09-15-99 Sanborn Date : 28/05/1999