A- OFF'L MAP OF AM'D MAP NO.2 BLKS A,B & 36E TN OF RODEO 1-OM-1

B- MAP OF RODEO 'D'-91

1- 151PM45 3/7/91

Monument Preservation Rodeo

111 LSM 24

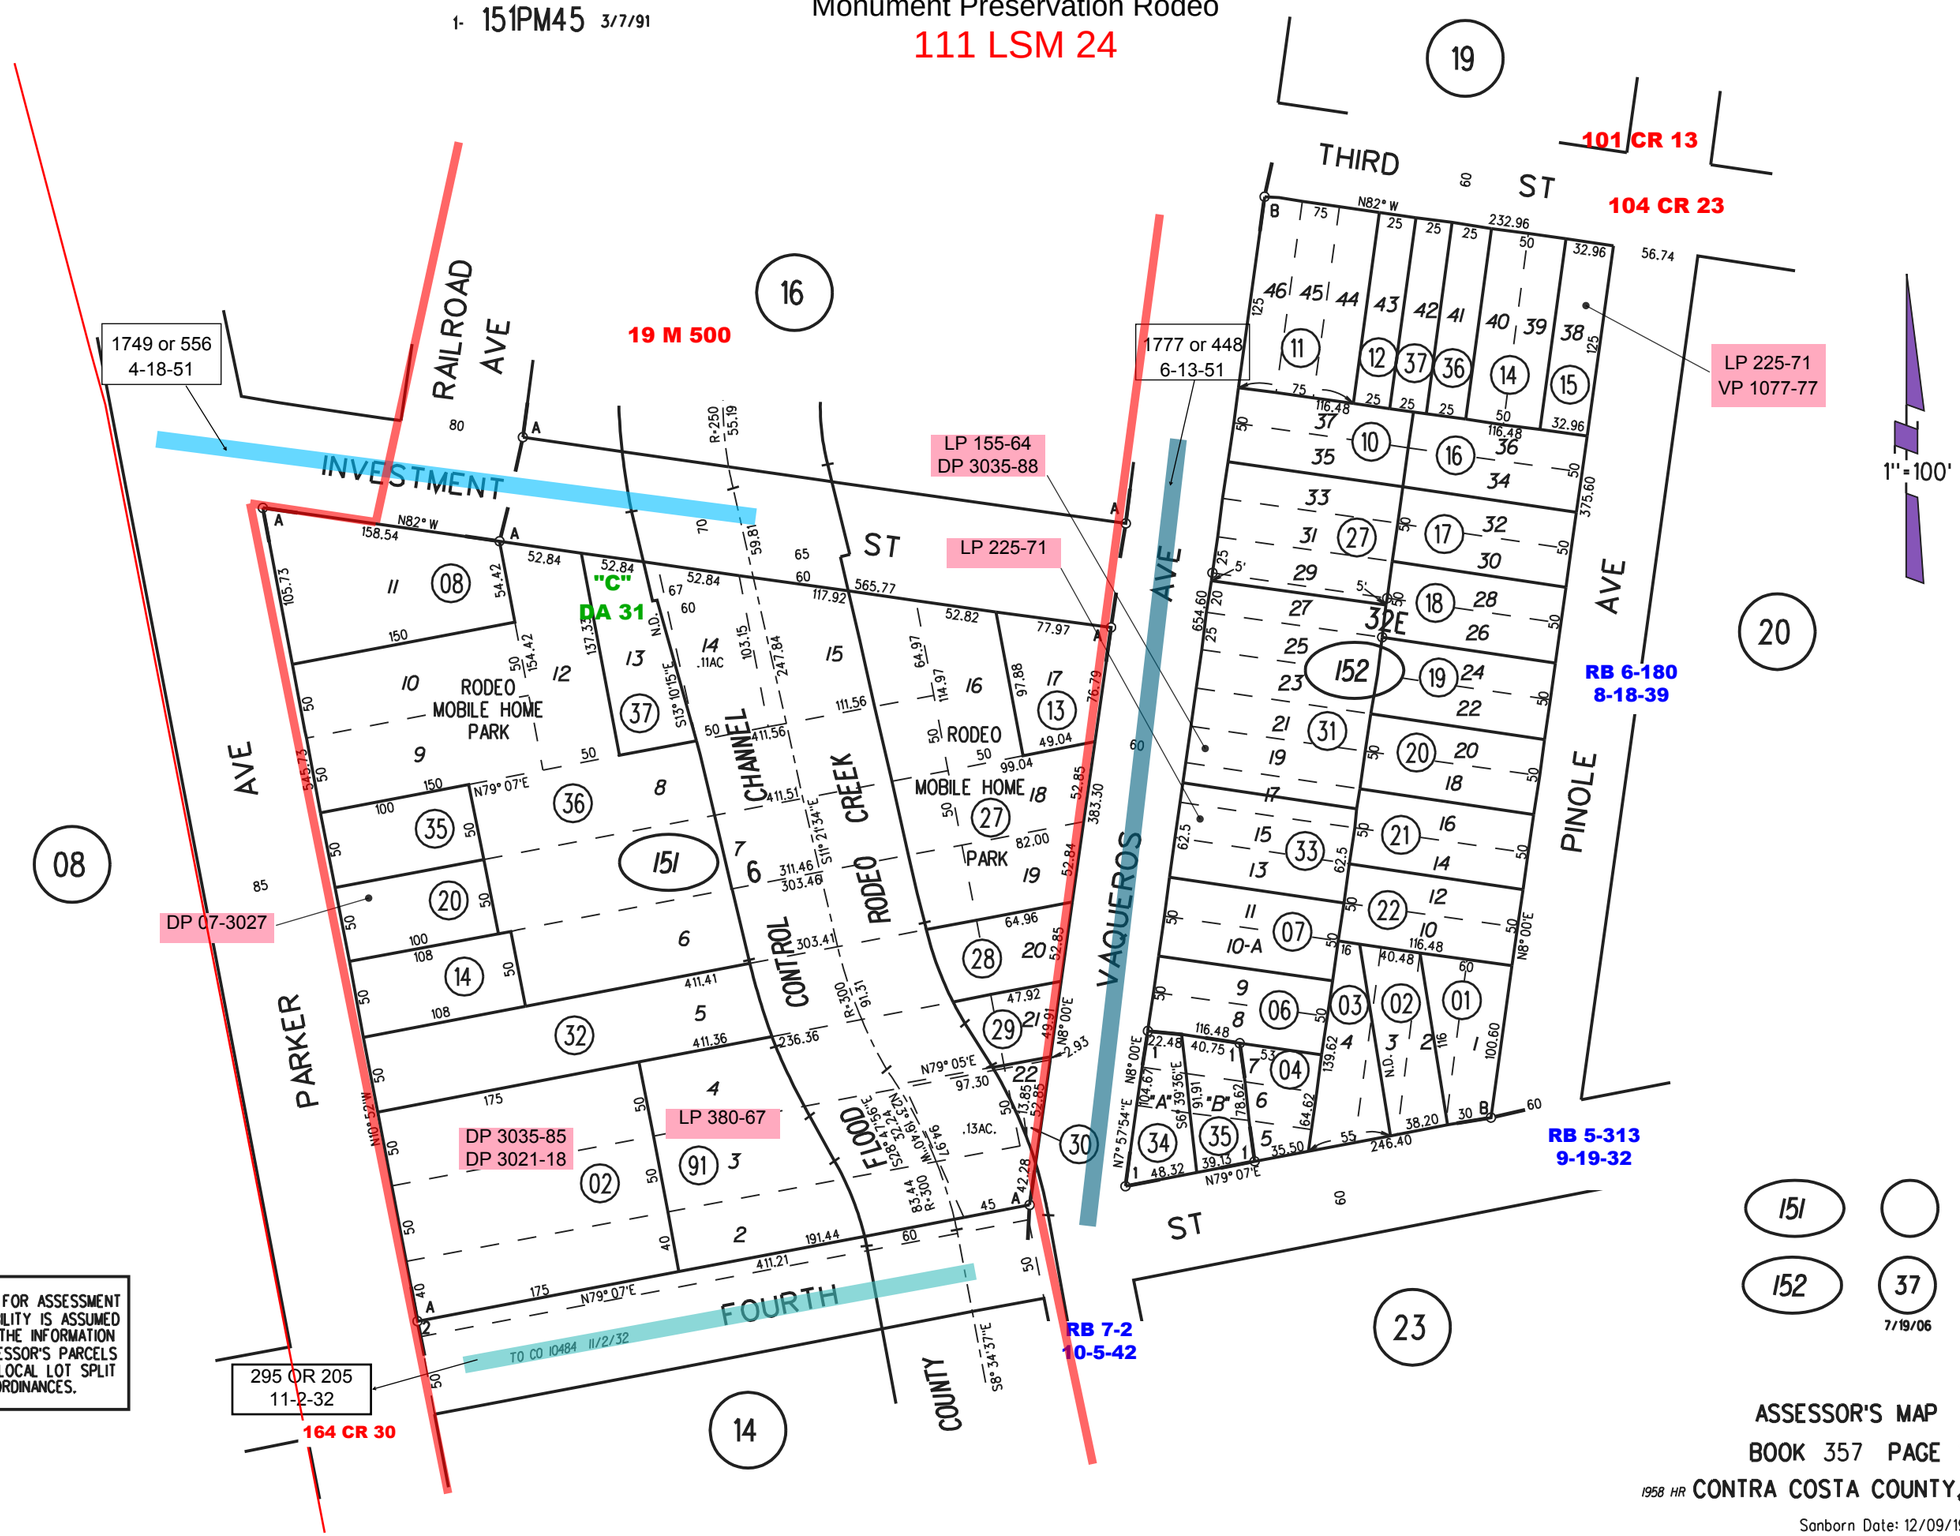

NOTE: THIS MAP WAS PREPARED FOR ASSESSMENT PURPOSES ONLY. NO LIABILITY IS ASSUMED FOR THE ACCURACY OF THE INFORMATION DELINEATED HEREON. ASSESSOR'S PARCELS MAY NOT COMPLY WITH LOCAL LOT SPLIT OR BUILDING SITE ORDINANCES.

ASSESSOR'S MAP

BOOK 357 PAGE 15

1958 HR CONTRA COSTA COUNTY, CALIF.

Sanborn Date: 12/09/1998