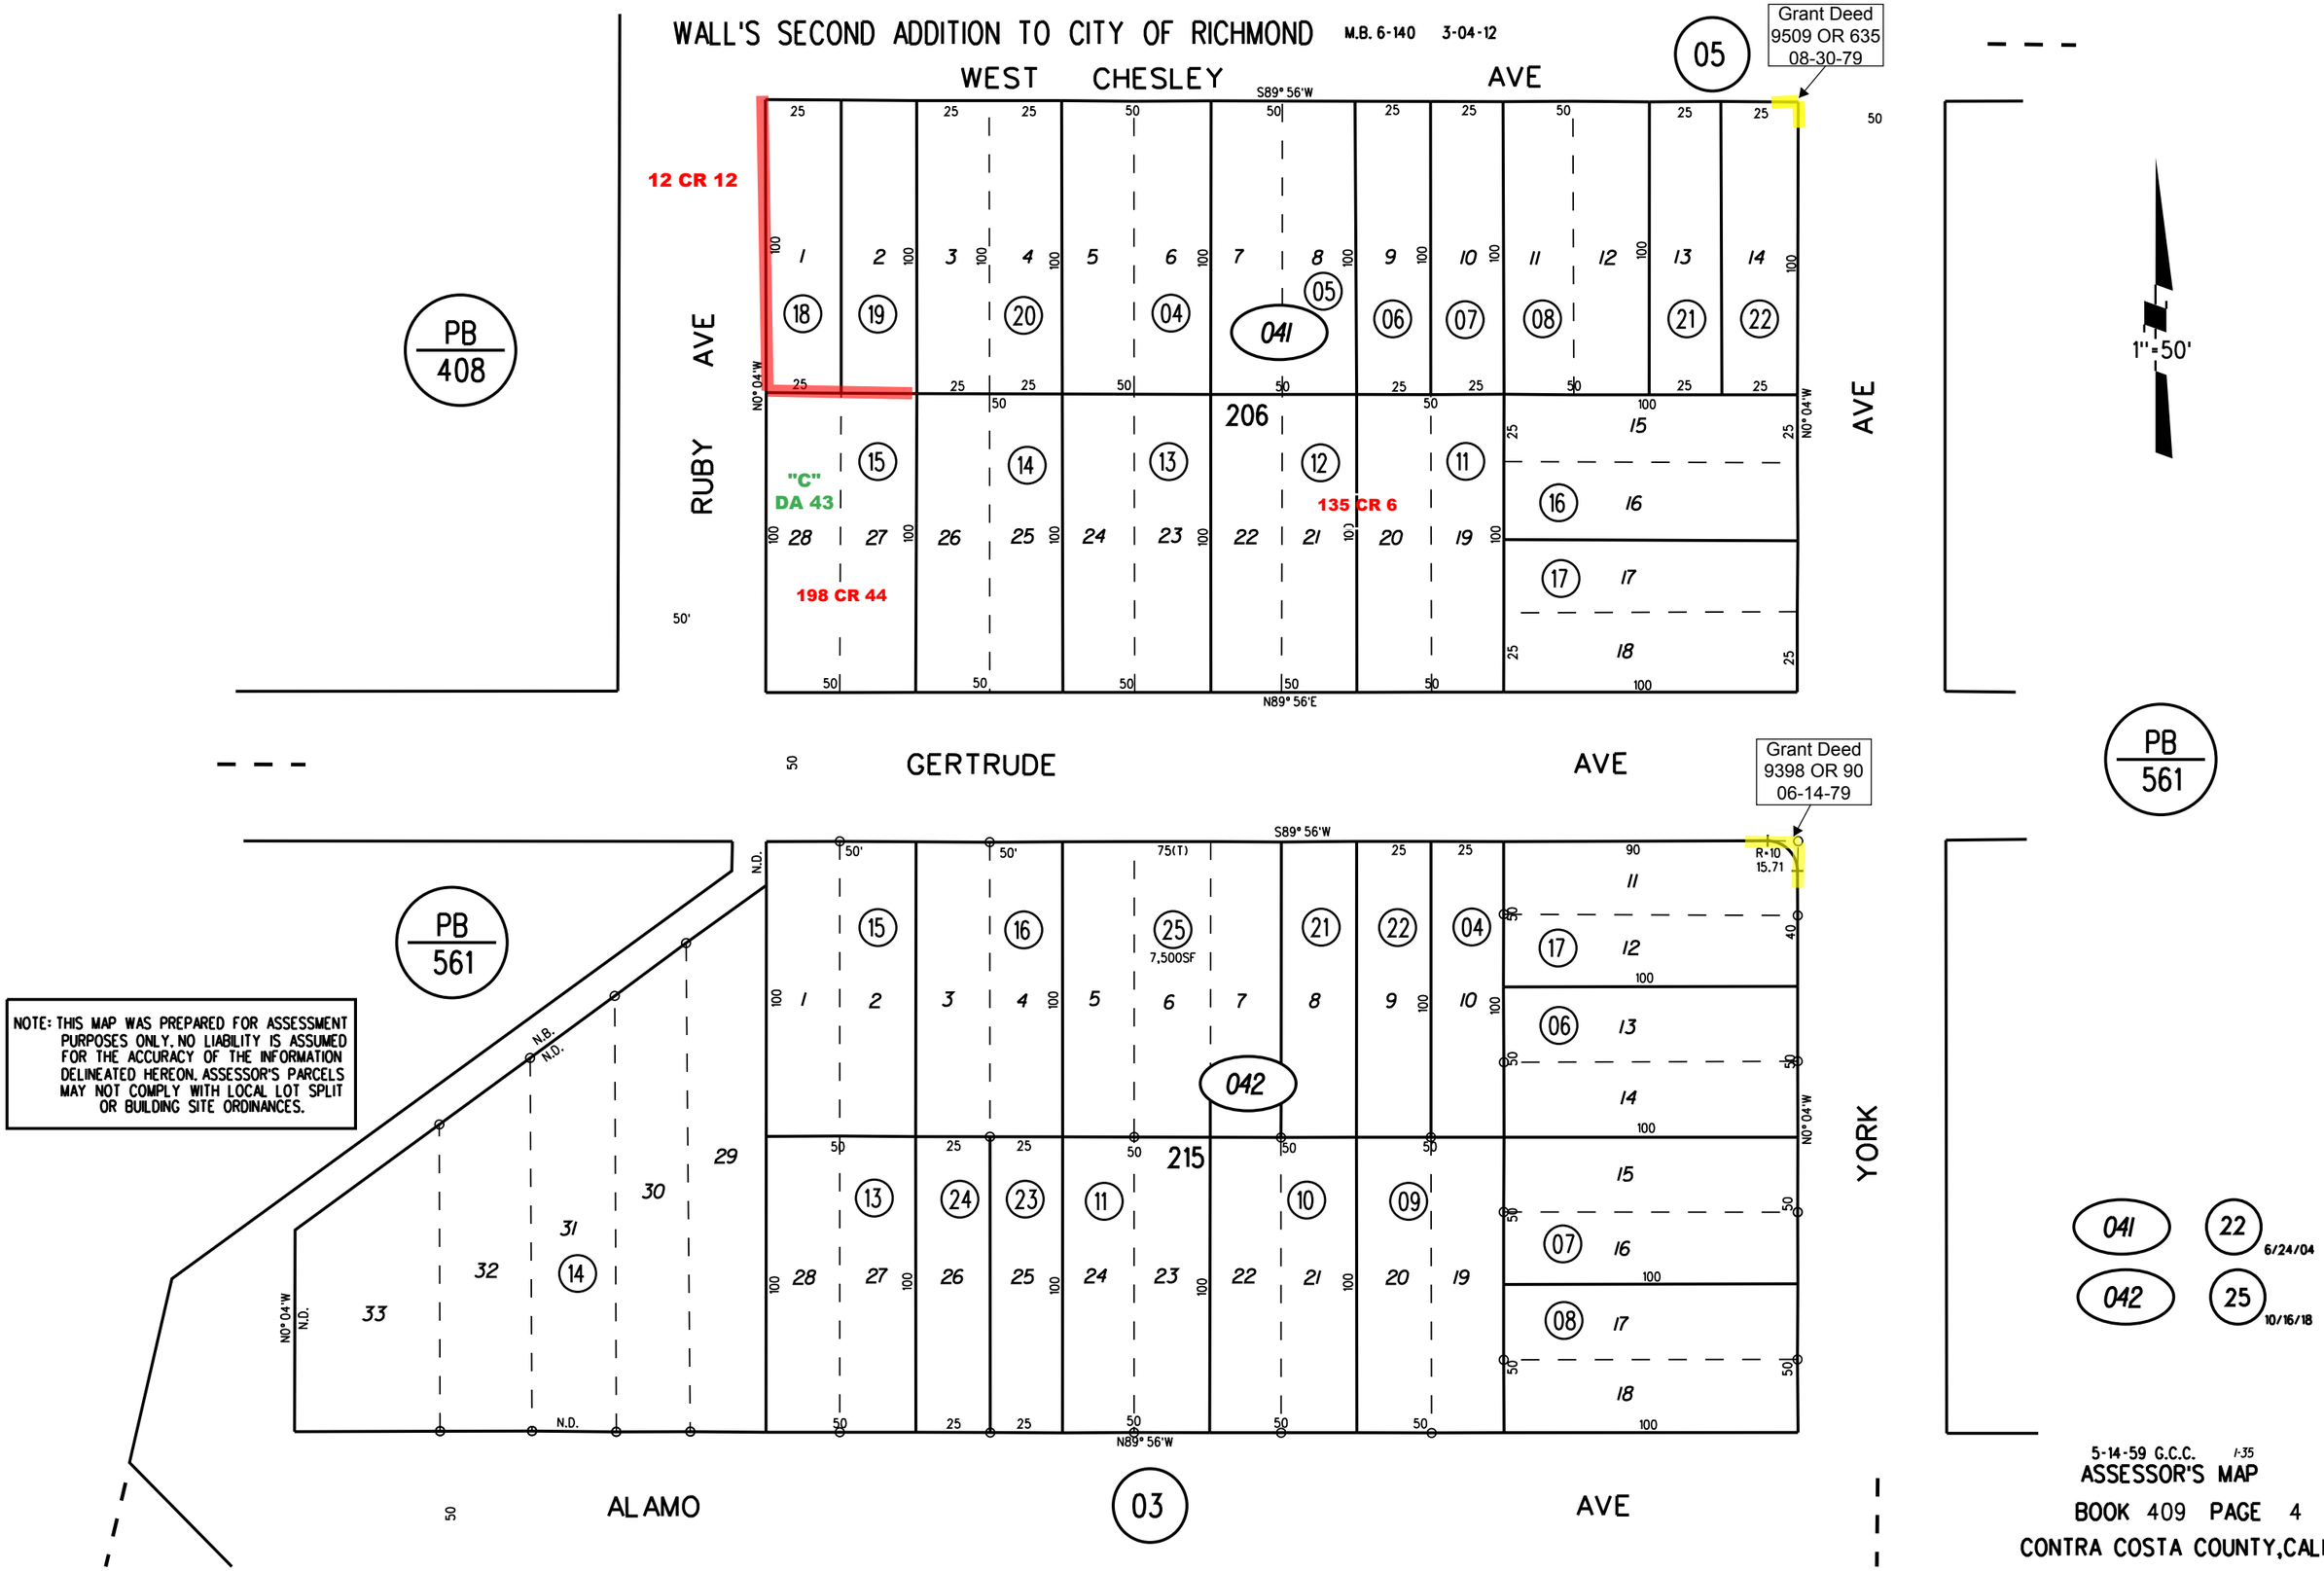
WALL'S SECOND ADDITION TO CITY OF RICHMOND M.B. 6-140 3-04-12
WEST CHESLEY AVE
S89° 56'W
N89° 56'E
N0° 04'W
RUBY AVE
AVE
GERTRUDE AVE
AL AMO AVE
YORK
Grant Deed 9509 OR 635 08-30-79
Grant Deed 9398 OR 90 06-14-79
12 CR 12
"C" DA 43
198 CR 44
135 CR 6
206
041
215
042
75(T)
7,500SF
R=10 15.71
N.B.
N.D.
PB 408
PB 561
05
03
1"=50'
NOTE: THIS MAP WAS PREPARED FOR ASSESSMENT PURPOSES ONLY. NO LIABILITY IS ASSUMED FOR THE ACCURACY OF THE INFORMATION DELINEATED HEREON. ASSESSOR'S PARCELS MAY NOT COMPLY WITH LOCAL LOT SPLIT OR BUILDING SITE ORDINANCES.
041
042
22 6/24/04
25 10/16/18
5-14-59 G.C.C. I-35
ASSESSOR'S MAP
BOOK 409 PAGE 4
CONTRA COSTA COUNTY, CALIF.