POR. LOT 122, RANCHO SAN PABLO

A- EAST RICHMOND HEIGHTS , TRACT NO. 2 - M.B. 4-90

1- 4 P.M. 21 7-10-69

2- POR. 66L.S.M.6 7-24-79

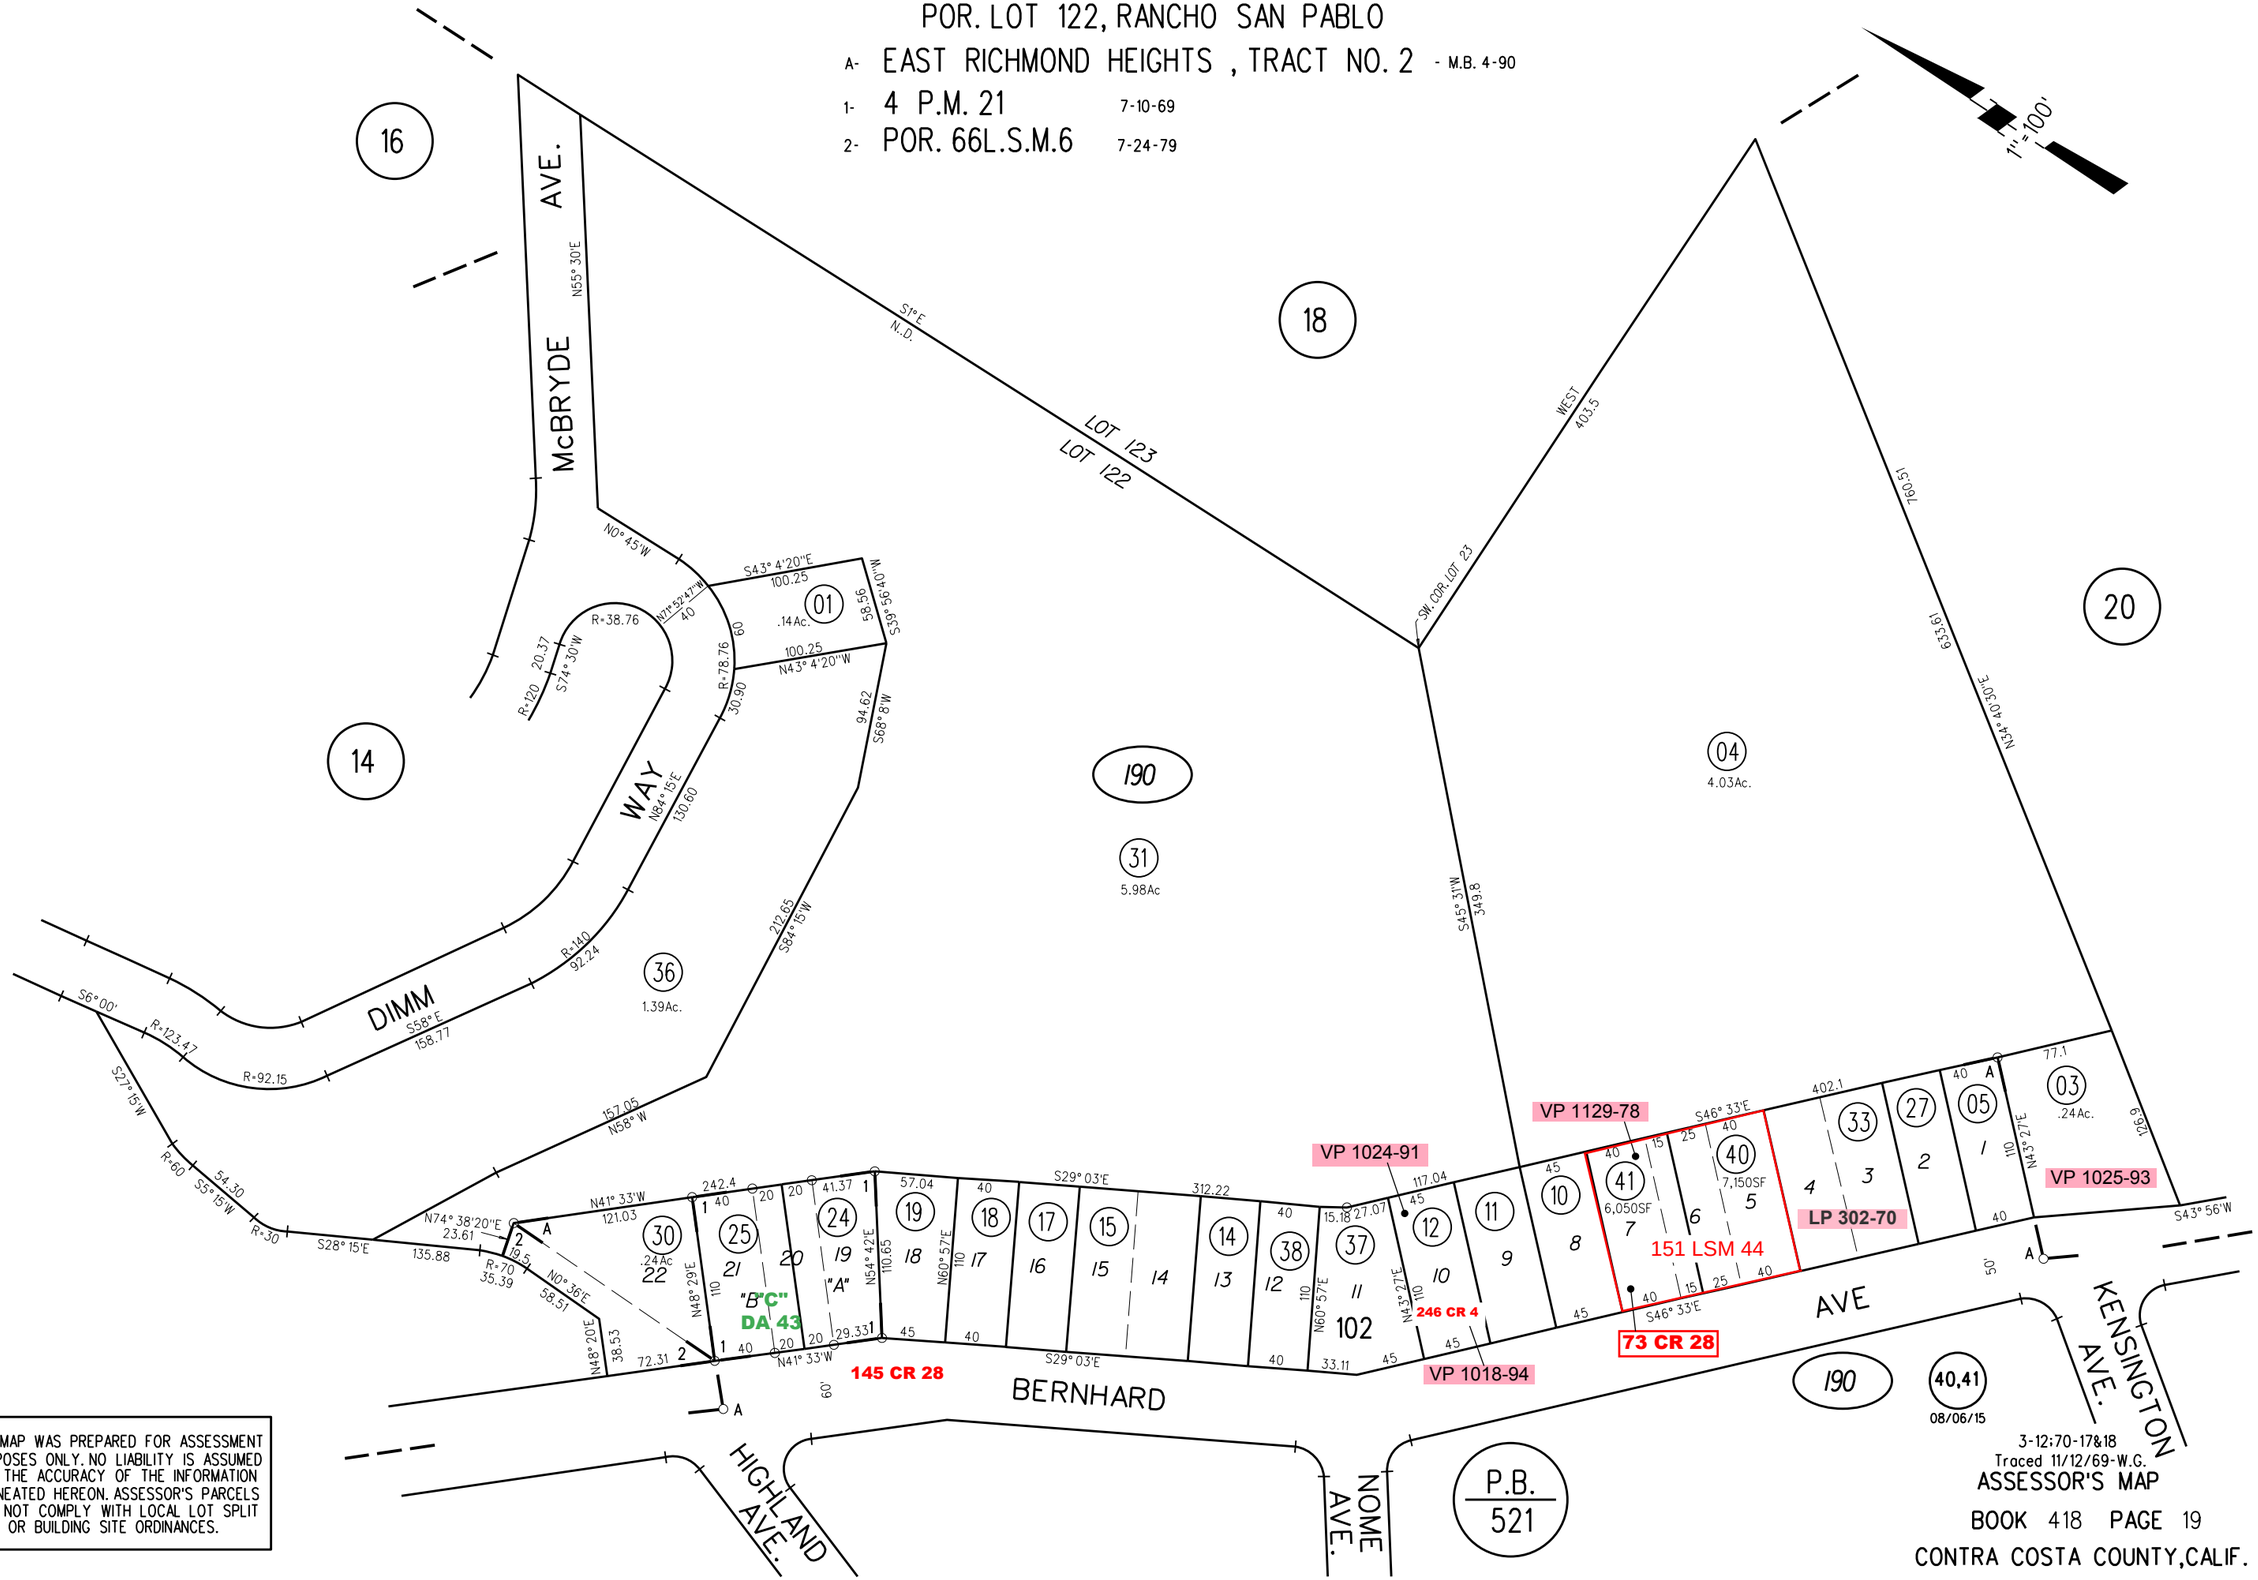


NOTE: THIS MAP WAS PREPARED FOR ASSESSMENT PURPOSES ONLY. NO LIABILITY IS ASSUMED FOR THE ACCURACY OF THE INFORMATION DELINEATED HEREON. ASSESSOR'S PARCELS MAY NOT COMPLY WITH LOCAL LOT SPLIT OR BUILDING SITE ORDINANCES.

3-12;70-17&18
Traced 11/12/69-W.G.

ASSESSOR'S MAP

BOOK 418 PAGE 19

CONTRA COSTA COUNTY, CALIF.