A- EL SOBRANTE MANOR UNIT NO 5 MB 35-10
POR LOT 248 SAN PABLO RANCHO
POR SE 1/4 SEC 28 T2N R4W MDBM
1- 97PM1 8/3/81
~~B- 2008 ROLL- TRACT 8920 MB 505-47 10/5/07~~
B- 2016 ROLL- REVERSION TO ACREAGE MB 526-1 9/11/15

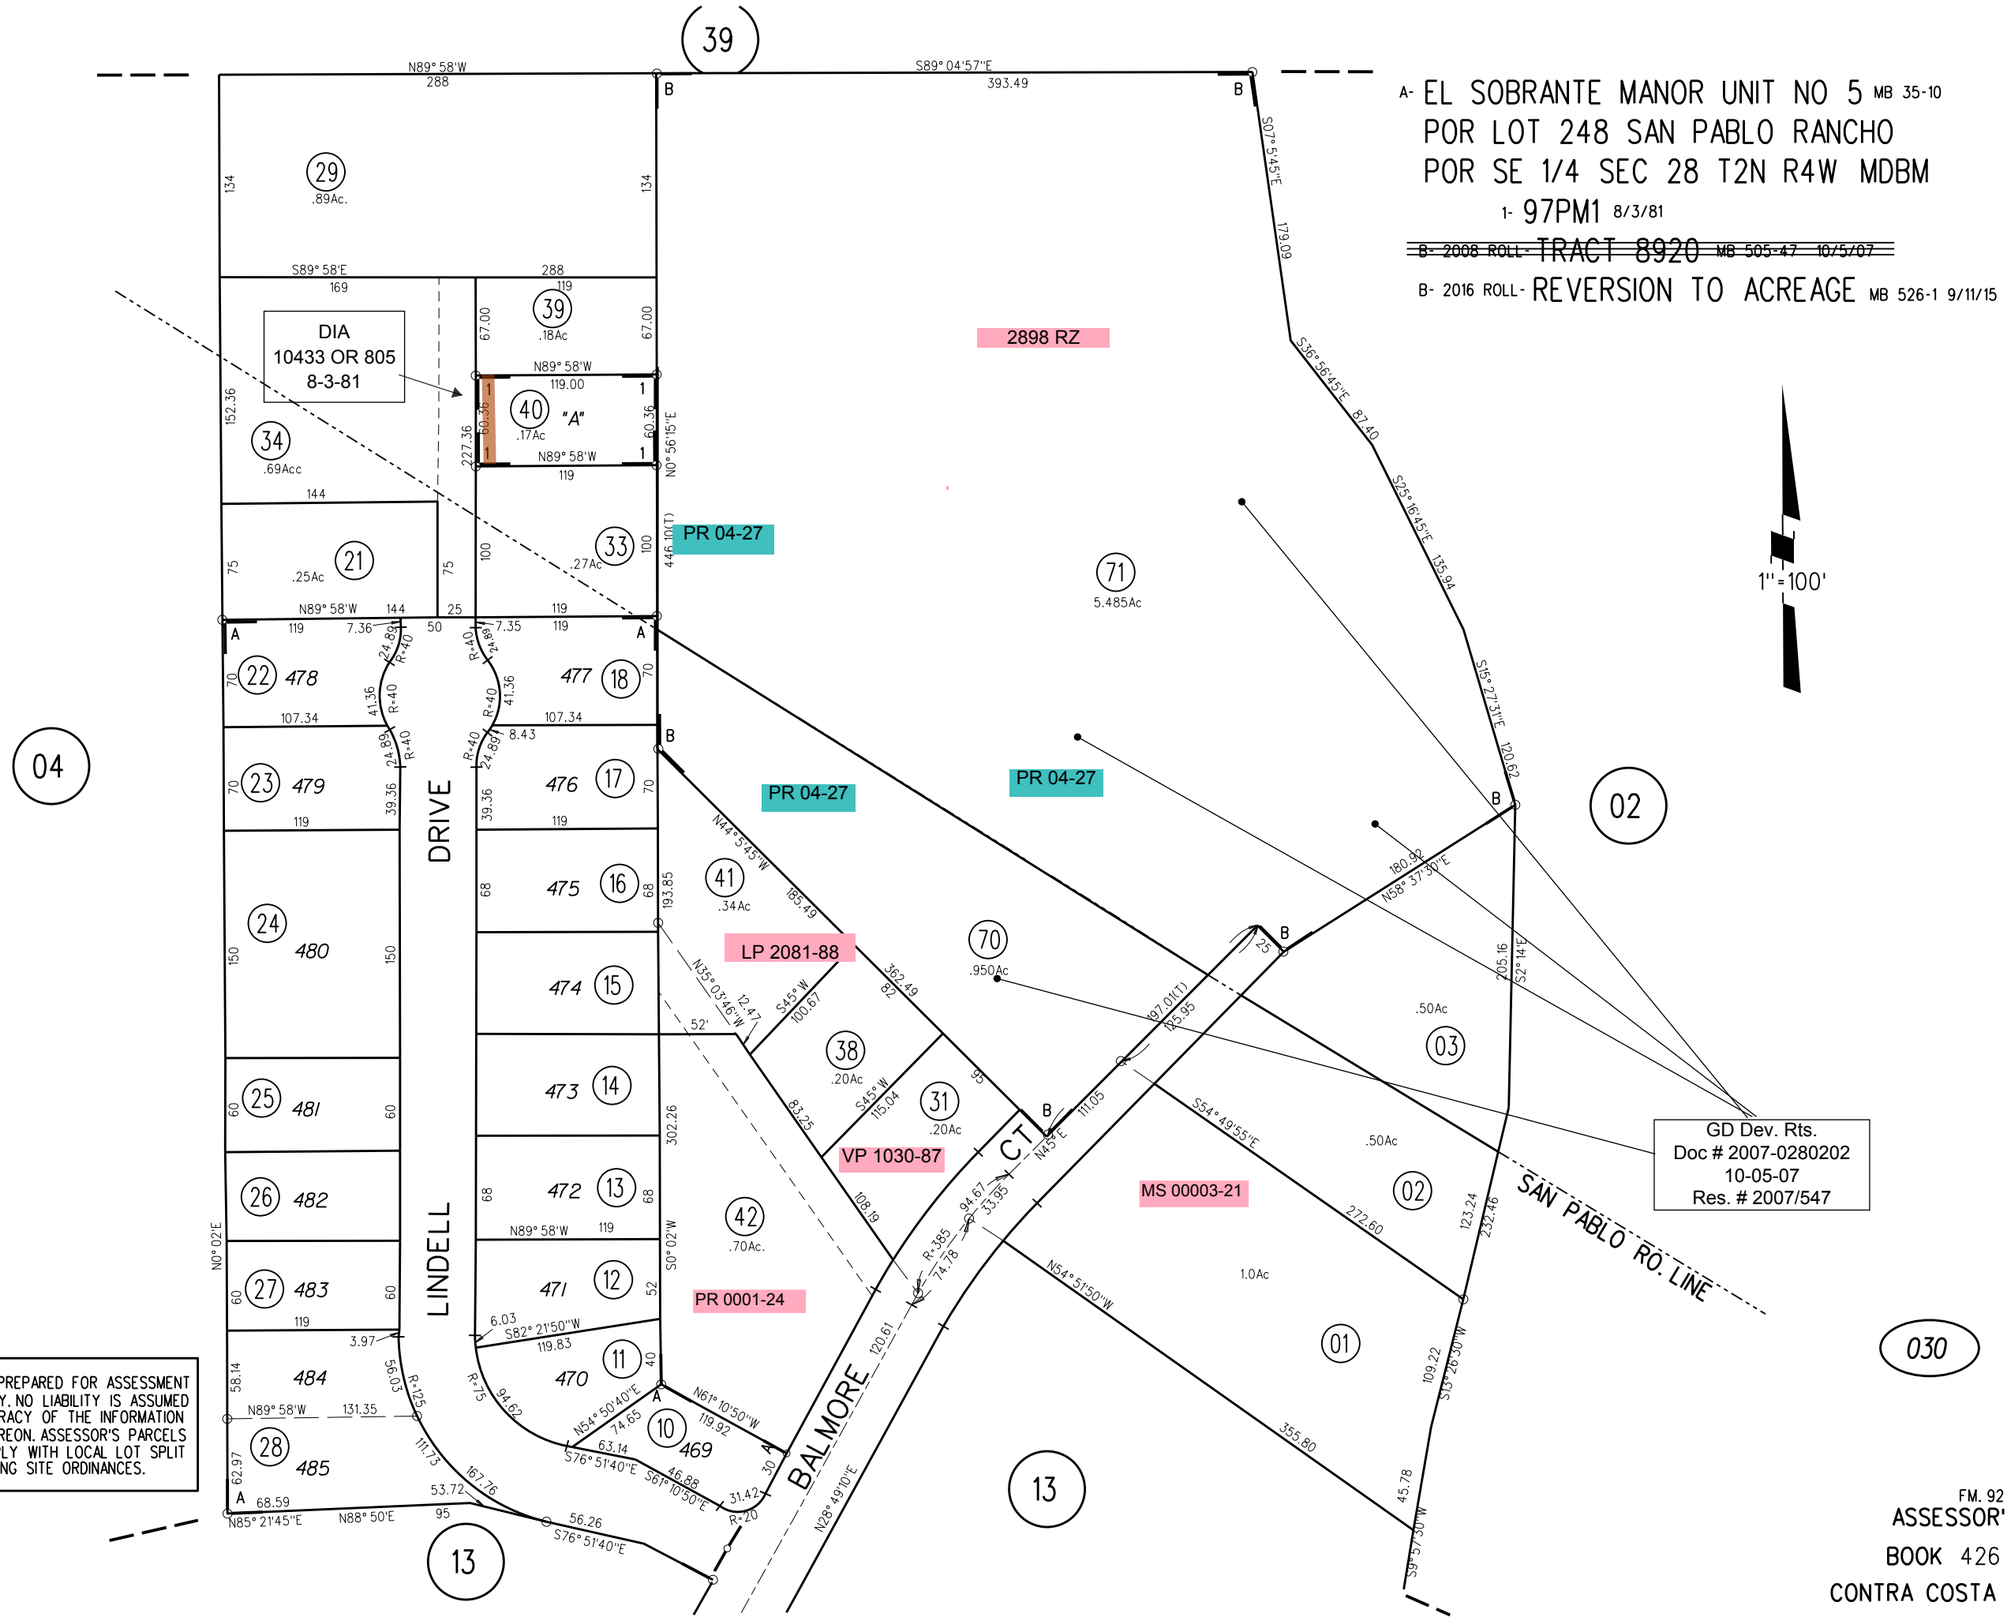

NOTE: THIS MAP WAS PREPARED FOR ASSESSMENT PURPOSES ONLY. NO LIABILITY IS ASSUMED FOR THE ACCURACY OF THE INFORMATION DELINEATED HEREON. ASSESSOR'S PARCELS MAY NOT COMPLY WITH LOCAL LOT SPLIT OR BUILDING SITE ORDINANCES.

FM. 92/7
ASSESSOR'S MAP
BOOK 426 PAGE 3
CONTRA COSTA COUNTY, CALIF.