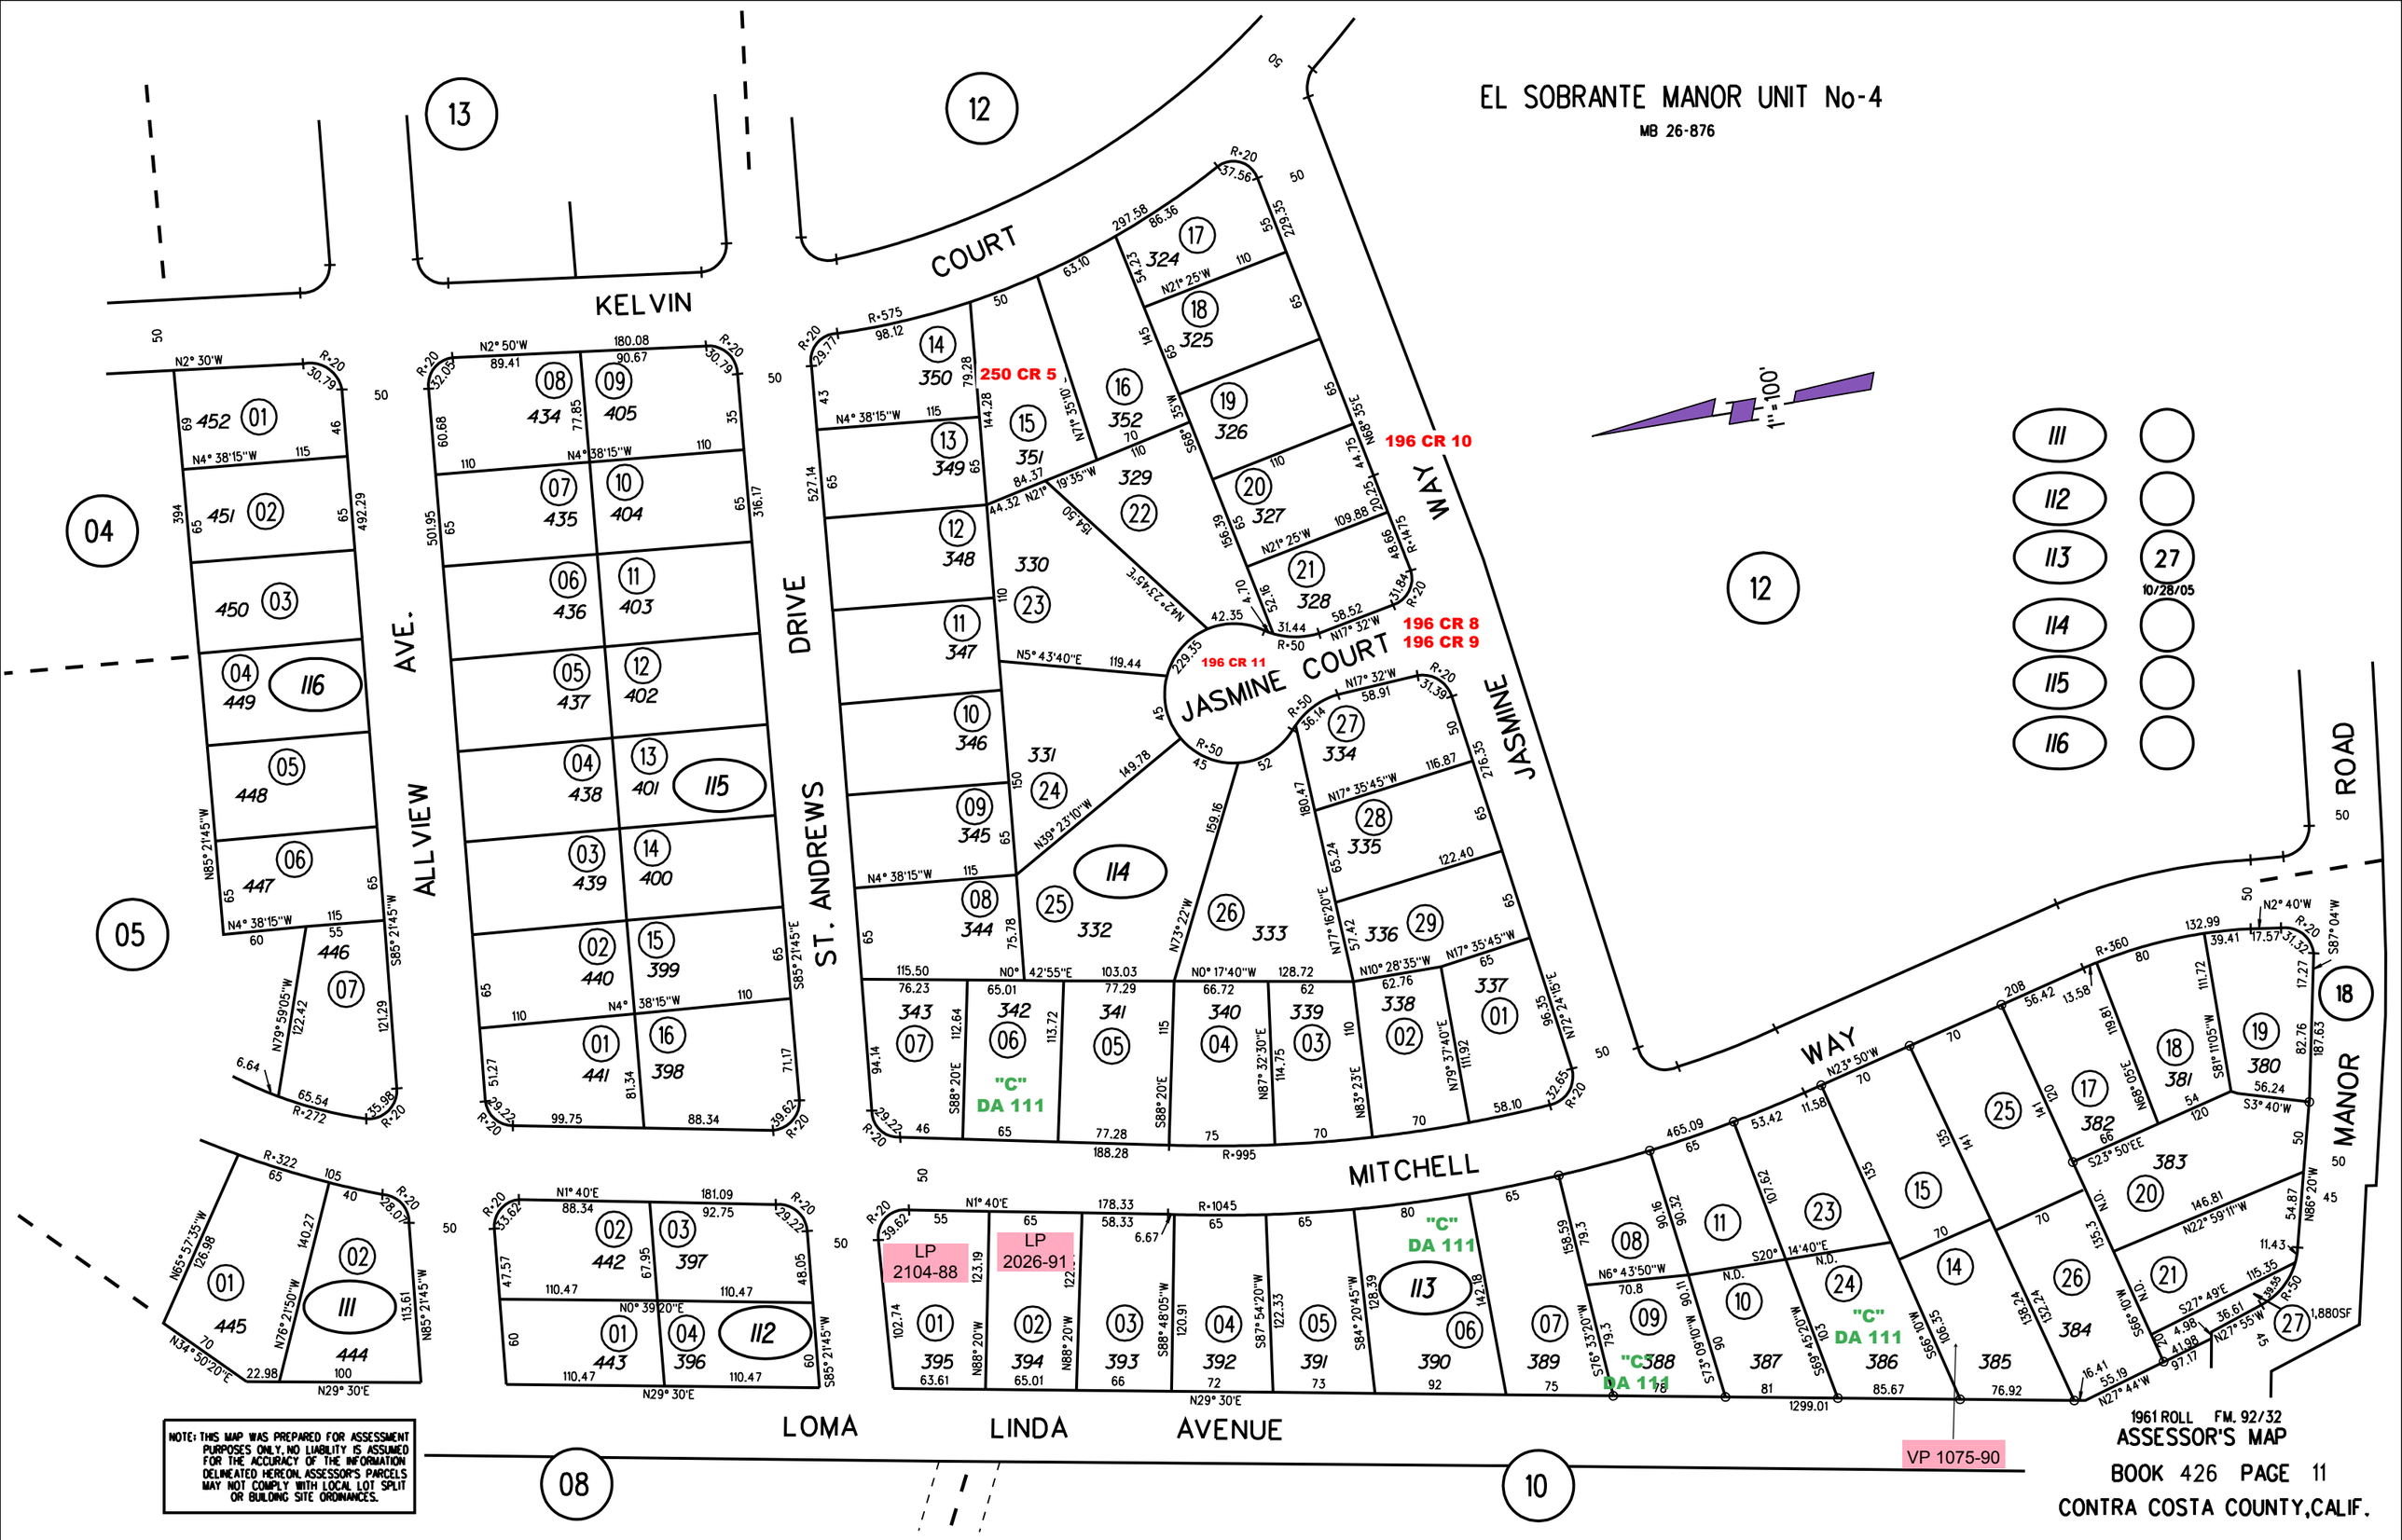
EL SOBRANTE MANOR UNIT No-4
MB 26-876
KELVIN
COURT
ALLVIEW
AVE.
ST. ANDREWS
DRIVE
JASMINE COURT
JASMINE
WAY
MITCHELL
WAY
MANOR
ROAD
LOMA
LINDA
AVENUE
250 CR 5
196 CR 10
196 CR 8
196 CR 9
196 CR 11
LP 2104-88
LP 2026-91
"C" DA 111
VP 1075-90
1"=100'
1961 ROLL FM. 92/32
ASSESSOR'S MAP
BOOK 426 PAGE 11
CONTRA COSTA COUNTY, CALIF.
NOTE: THIS MAP WAS PREPARED FOR ASSESSMENT PURPOSES ONLY. NO LIABILITY IS ASSUMED FOR THE ACCURACY OF THE INFORMATION DELINEATED HEREON. ASSESSOR'S PARCELS MAY NOT COMPLY WITH LOCAL LOT SPLIT OR BUILDING SITE ORDINANCES.