POR. LOTS 4 & 7, ALL LOTS 5 & 6 RO. SAN PABLO

1- 181P.M. 31 9-25-01

A - 2019 ROLL - TR 9208 MB 537-47 (CONDO)

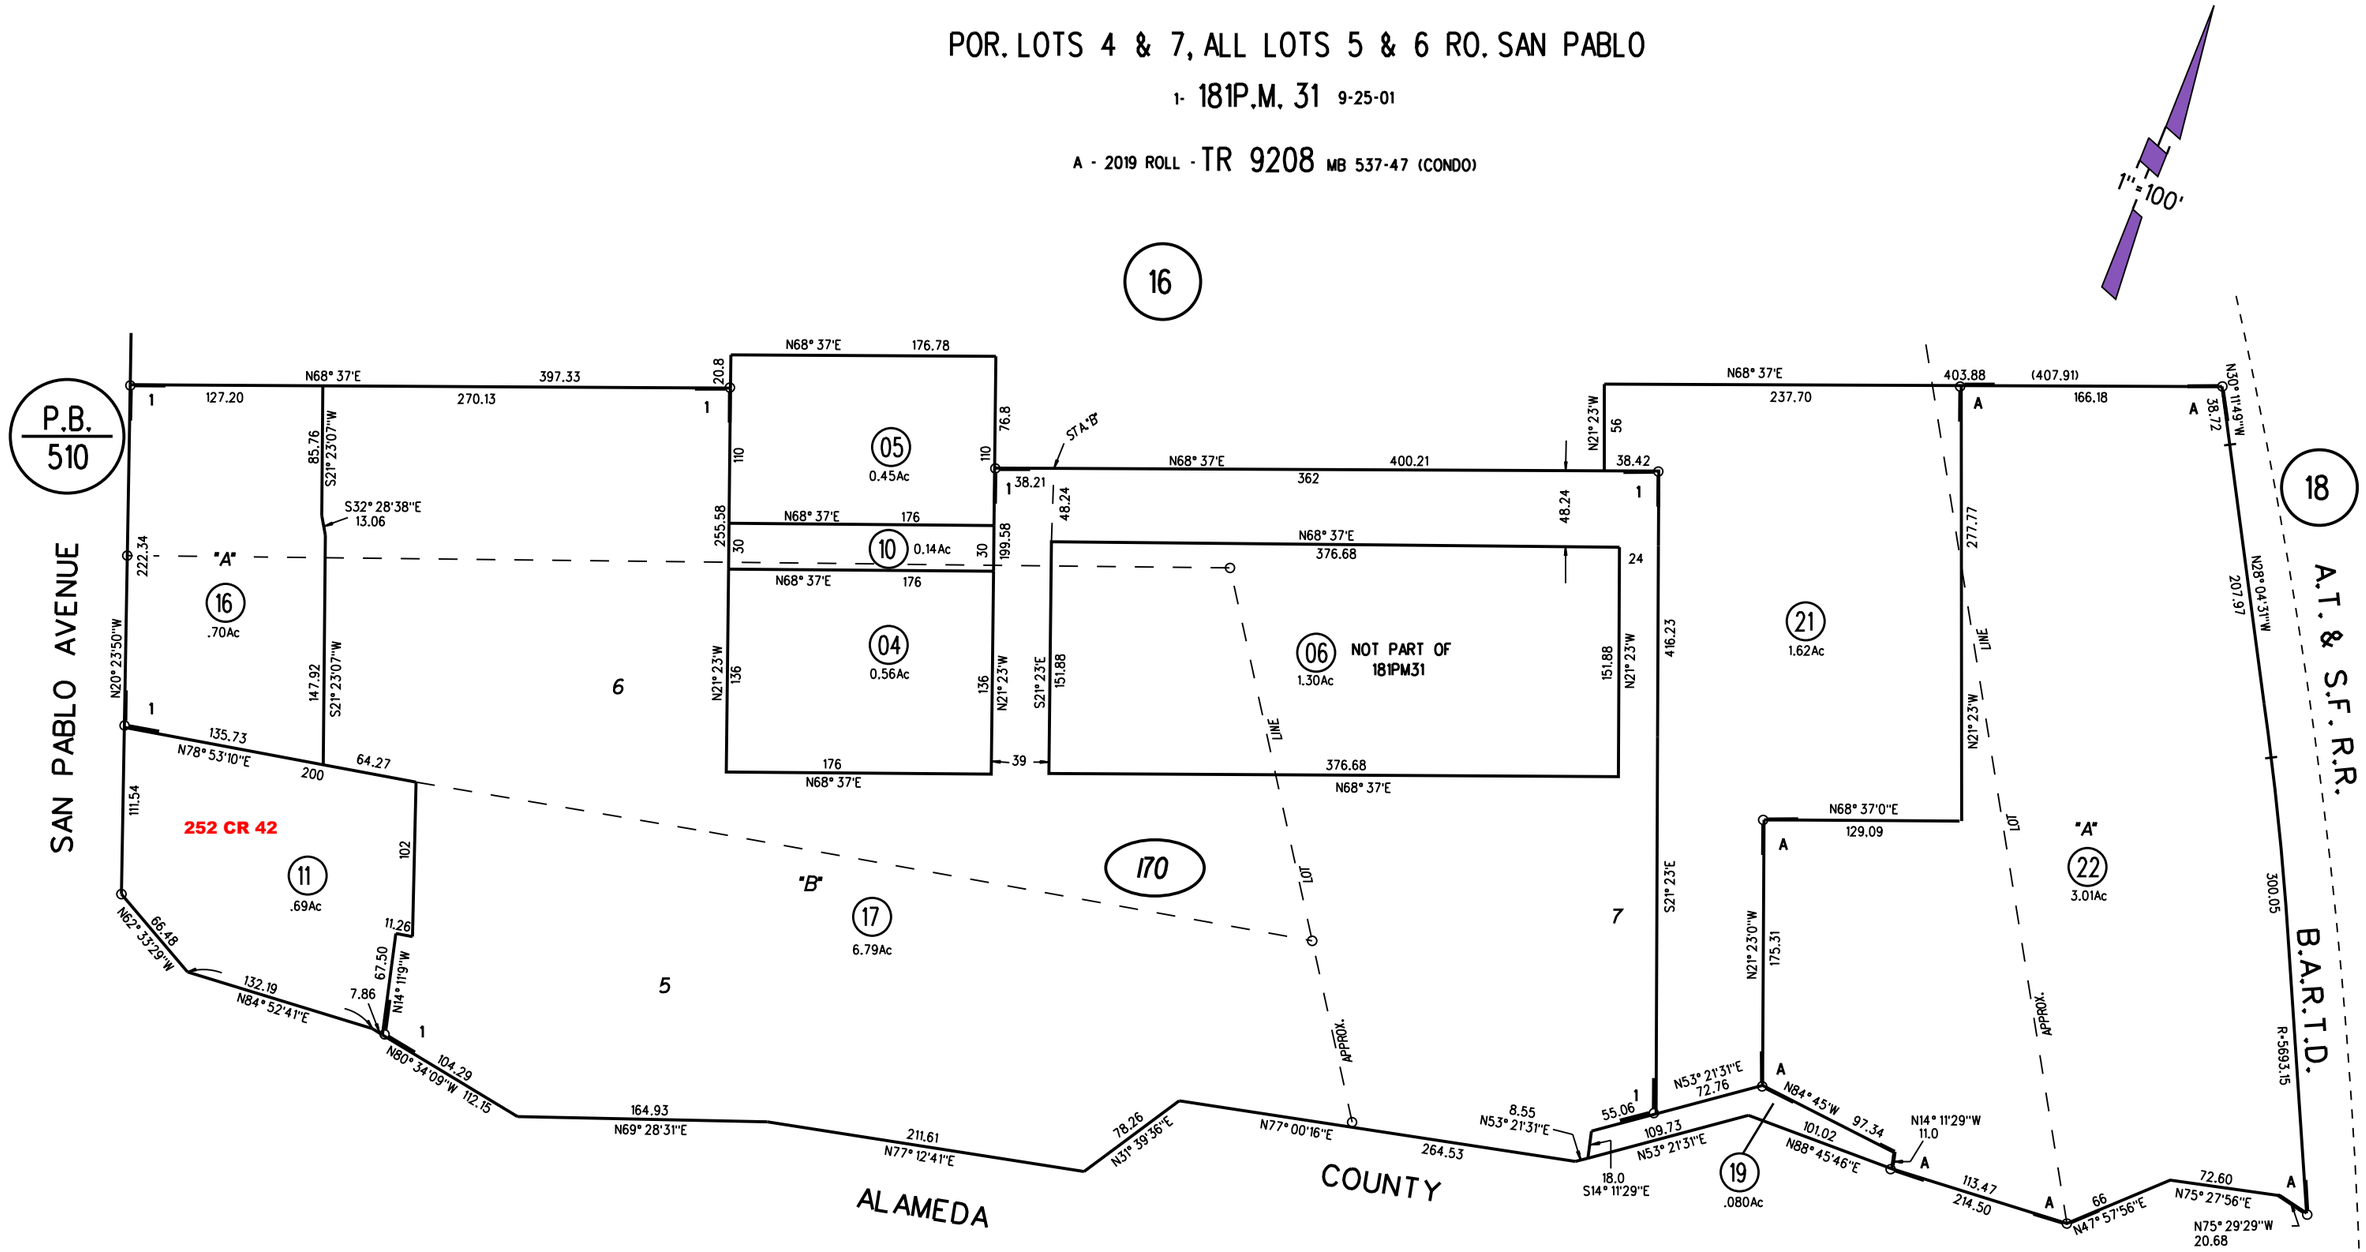

NOTE: THIS MAP WAS PREPARED FOR ASSESSMENT PURPOSES ONLY. NO LIABILITY IS ASSUMED FOR THE ACCURACY OF THE INFORMATION DELINEATED HEREON. ASSESSOR'S PARCELS MAY NOT COMPLY WITH LOCAL LOT SPLIT OR BUILDING SITE ORDINANCES.

170

09/10/18 (CONDO)

FM. 15/34 2-29-60 G.C.C.

ASSESSOR'S MAP

BOOK 504 PAGE 17

CONTRA COSTA COUNTY, CALIF.