A- TURPIN'S ADDITION M. B. C-53
B- RICHMOND VILLA TRACT M. B. E-108
C- TOWN OF POINT RICHMOND M. B. E-108
1- 22 P.M. 35 6-20-72

09

1"=50'

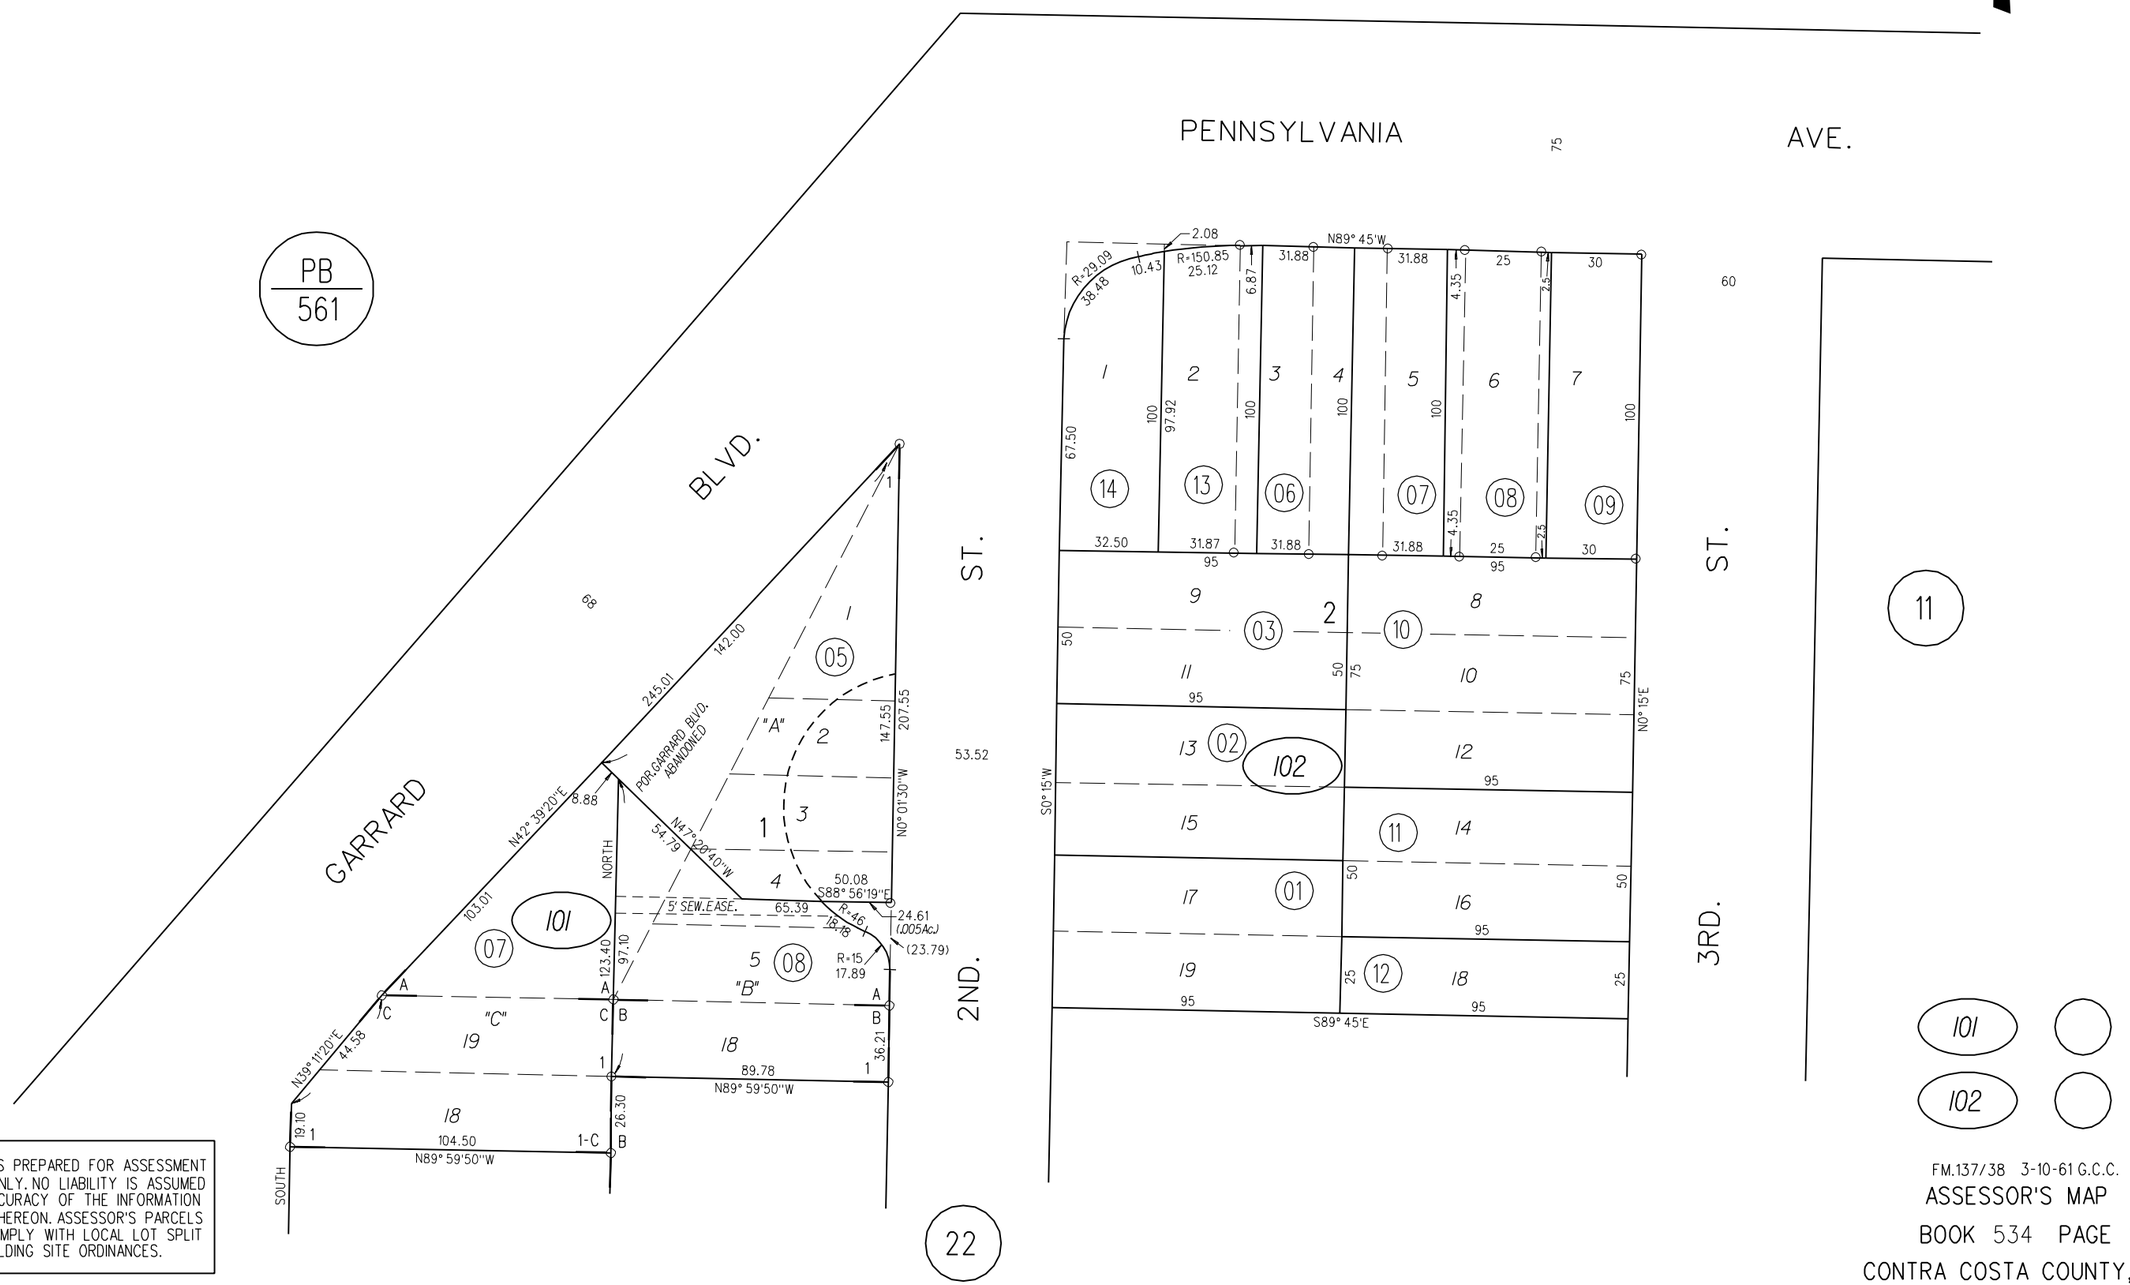


NOTE: THIS MAP WAS PREPARED FOR ASSESSMENT PURPOSES ONLY. NO LIABILITY IS ASSUMED FOR THE ACCURACY OF THE INFORMATION DELINEATED HEREON. ASSESSOR'S PARCELS MAY NOT COMPLY WITH LOCAL LOT SPLIT OR BUILDING SITE ORDINANCES.

101

102

FM.137/38 3-10-61 G.C.C.

ASSESSOR'S MAP

BOOK 534 PAGE 10

CONTRA COSTA COUNTY, CALIF.