A- SANTA FE TOWNSITE M.B. E-102
B- REVISED MAP, SANTA FE TOWNSITE M.B. 12-280
C- NYSTROM'S ADDITION TO POINT RICHMOND M.B. B-30

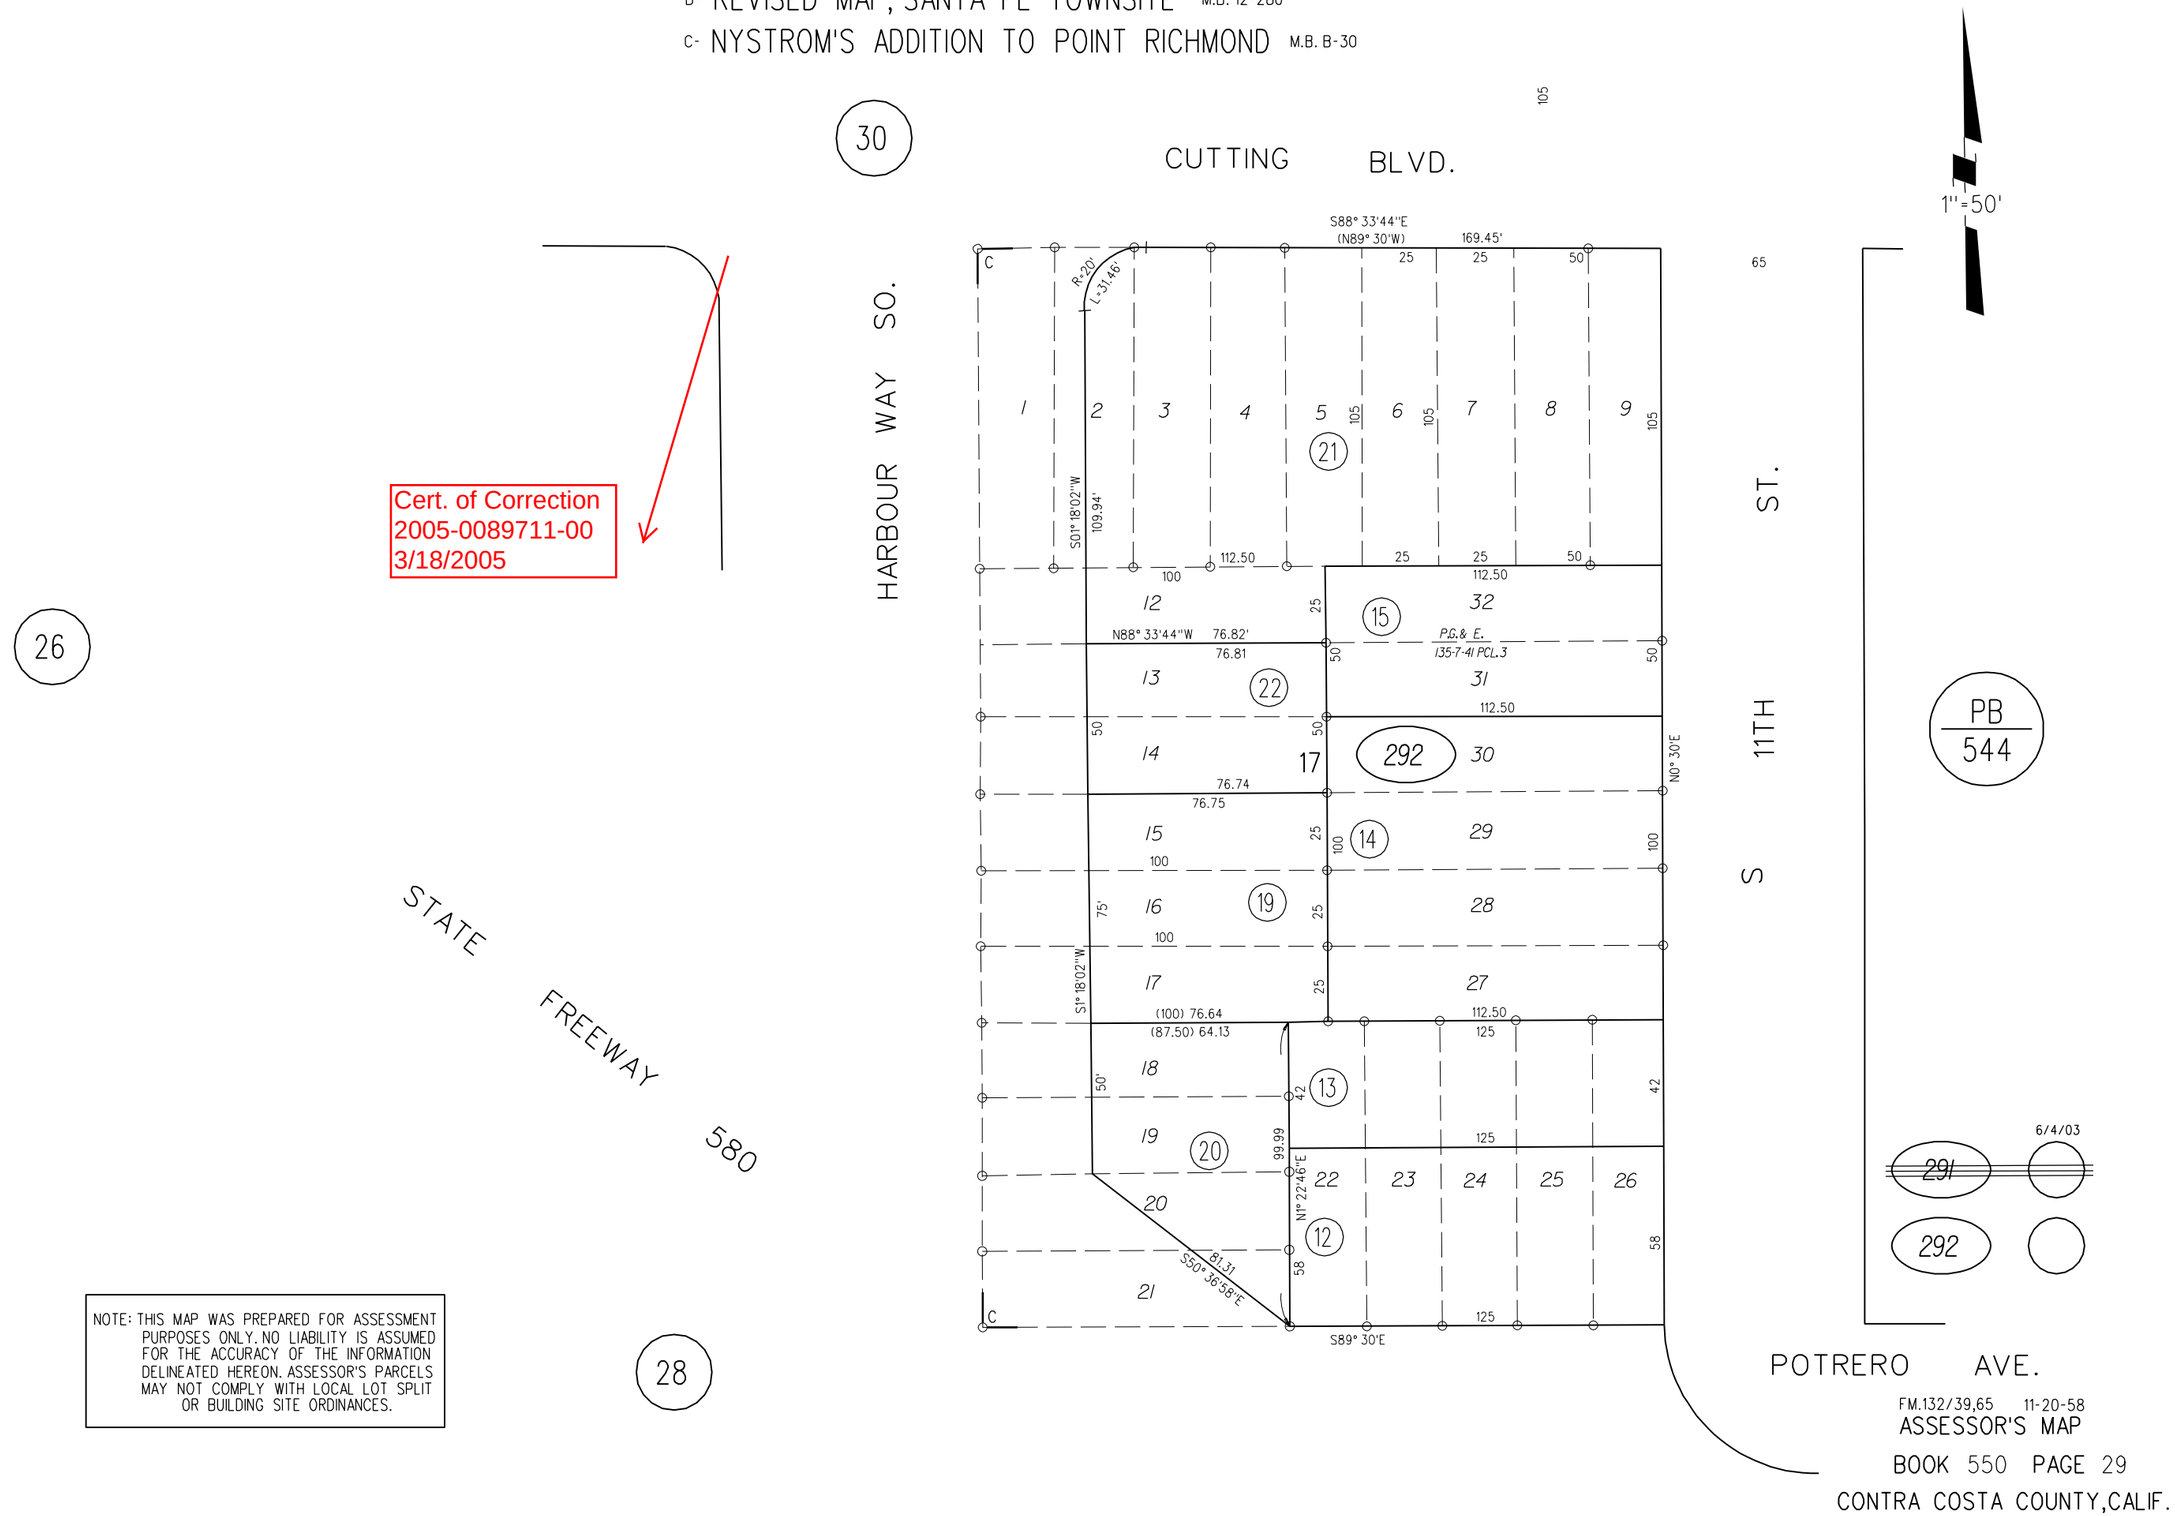

Cert. of Correction
2005-0089711-00
3/18/2005

NOTE: THIS MAP WAS PREPARED FOR ASSESSMENT PURPOSES ONLY. NO LIABILITY IS ASSUMED FOR THE ACCURACY OF THE INFORMATION DELINEATED HEREON. ASSESSOR'S PARCELS MAY NOT COMPLY WITH LOCAL LOT SPLIT OR BUILDING SITE ORDINANCES.

FM.132/39,65 11-20-58
ASSESSOR'S MAP
BOOK 550 PAGE 29
CONTRA COSTA COUNTY, CALIF.